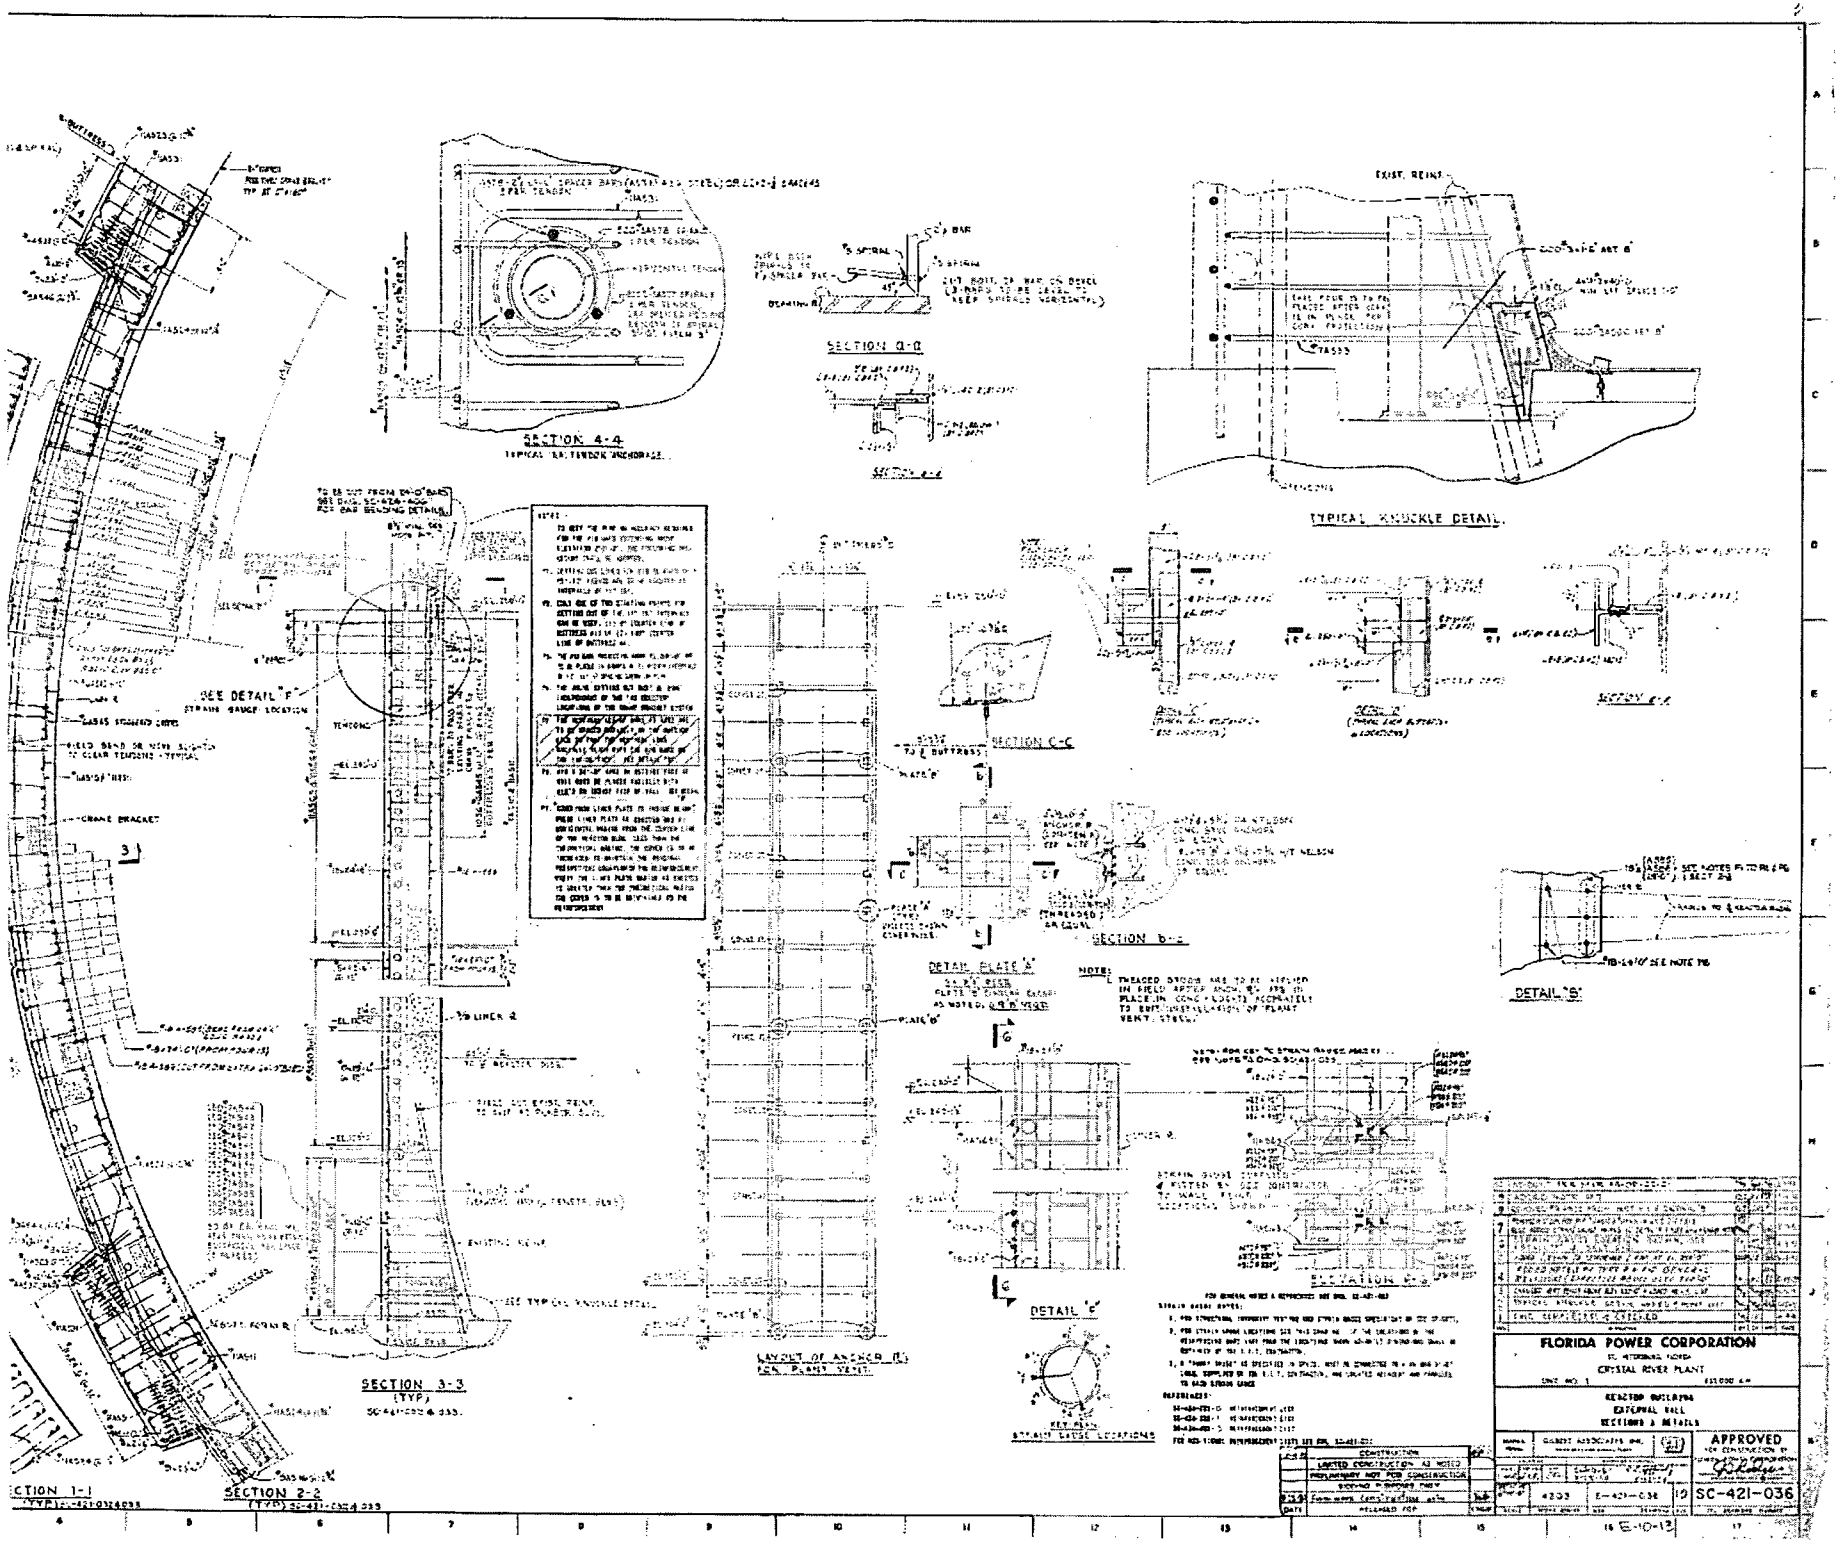
SECTION 4-4
TYPICAL 1½" TENDON ANCHORAGE
SECTION a-a
TYPICAL KNUCKLE DETAIL
SEE DETAIL "F"
STRAIN GAUGE LOCATION
SECTION C-C
SECTION b-b
DETAIL PLATE "A"
DETAIL "B"
DETAIL "C"
ELEVATION a-a
SECTION 3-3
(TYP)
LAYOUT OF ANCHOR (B) FOR PLANT VENT
SECTION 2-2
(TYP)
SECTION 1-1
FLORIDA POWER CORPORATION
CRYSTAL RIVER PLANT
APPROVED
SC-421-036

P/42