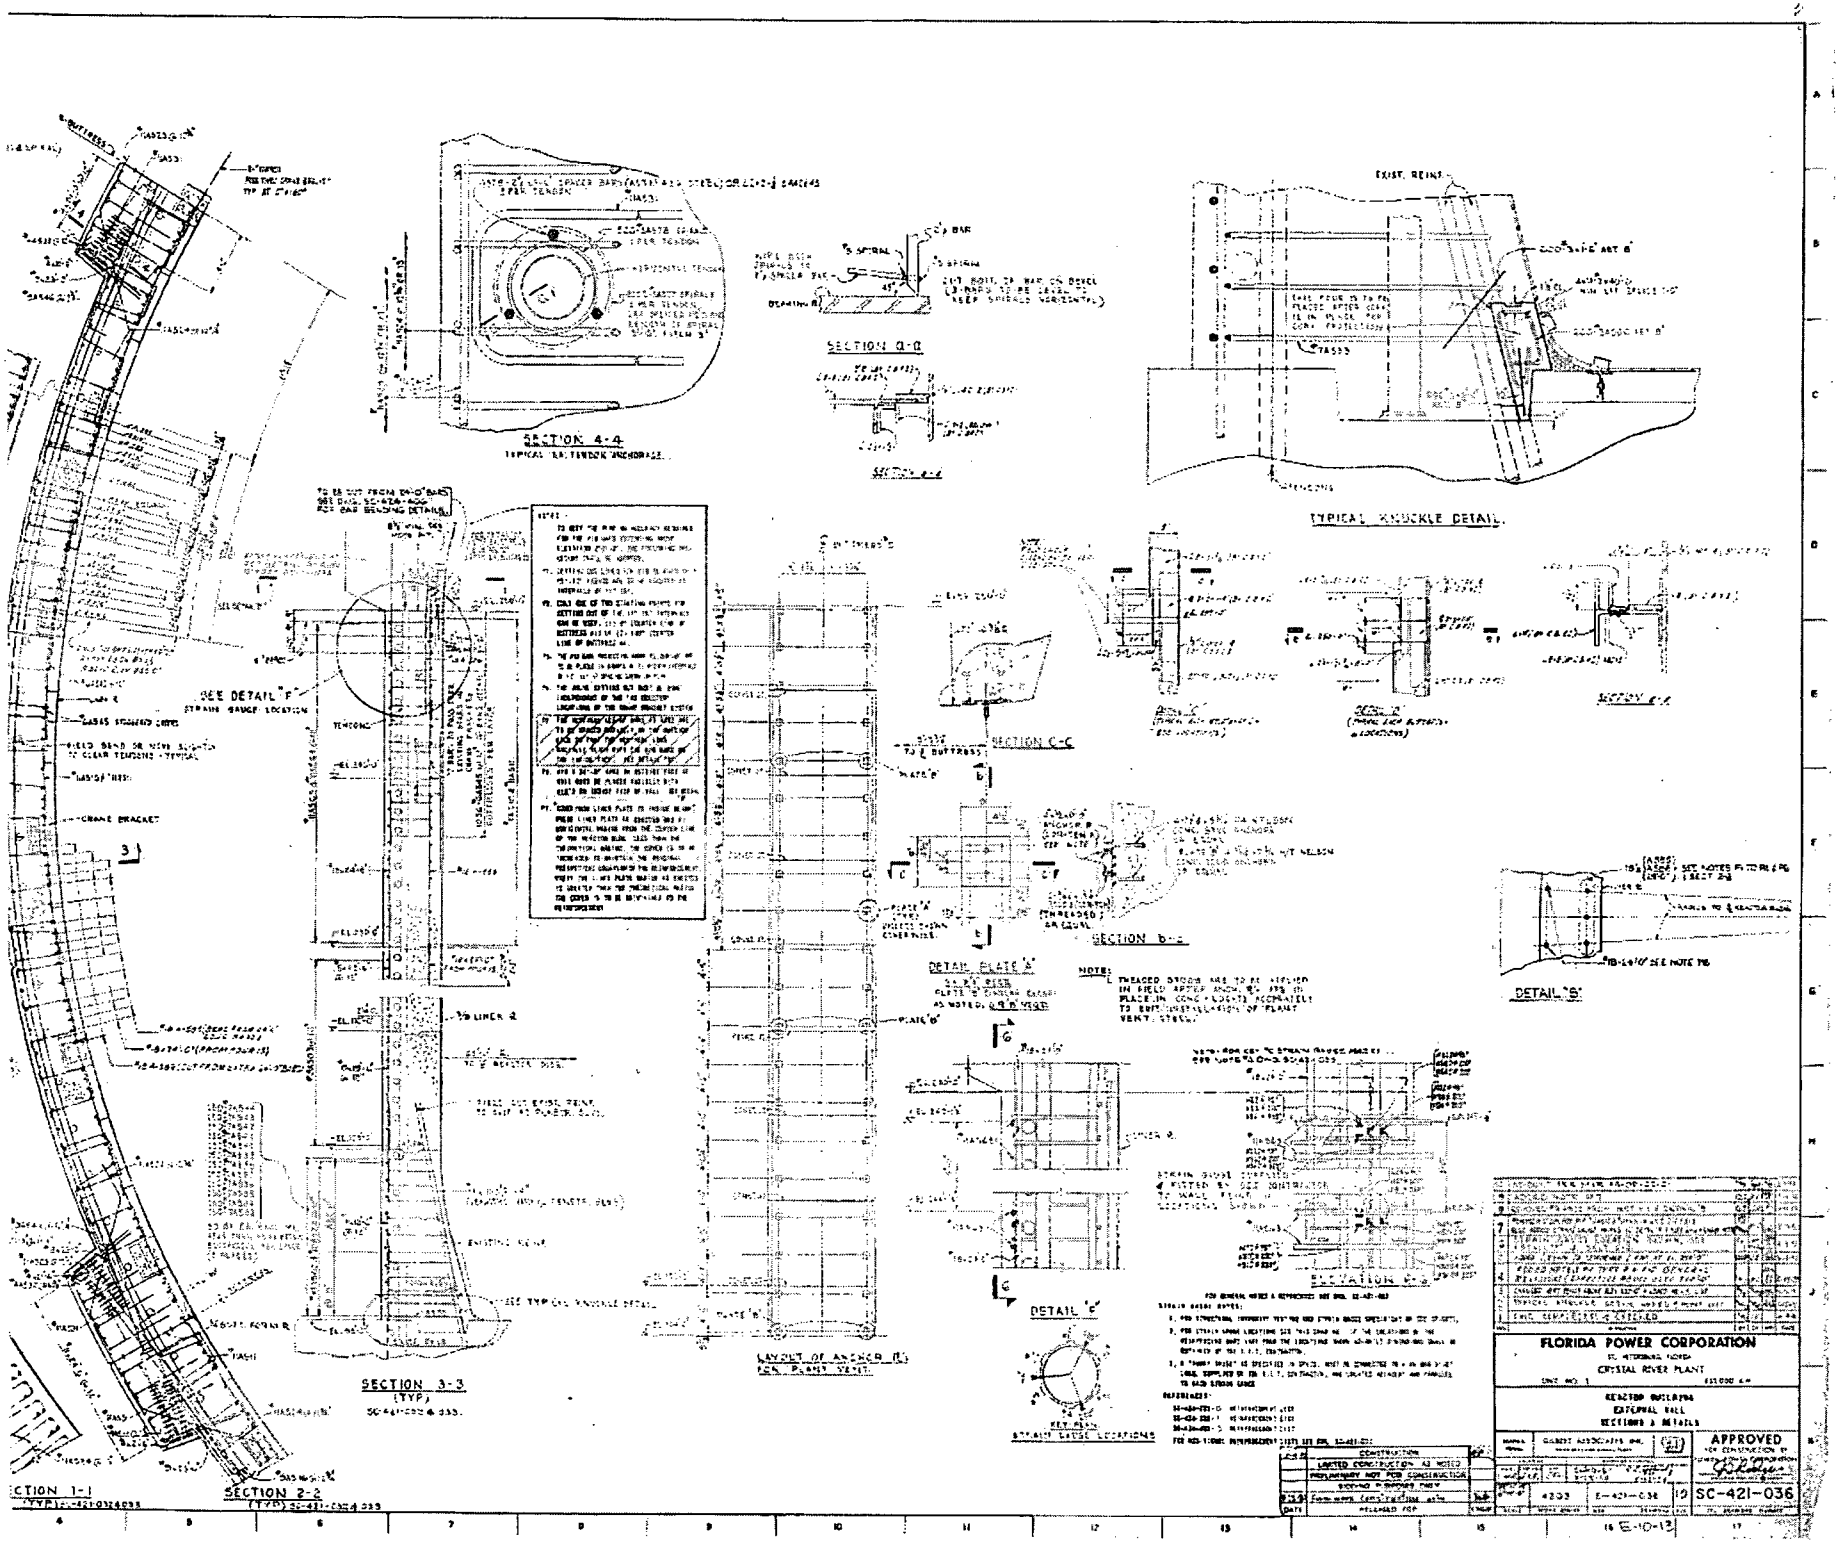
SECTION 4-4
TYPICAL 5/8" TENDON ANCHORAGE
SECTION G-G
TYPICAL KNUCKLE DETAIL
SECTION C-C
SECTION b-b
DETAIL PLATE 'A'
DETAIL 'B'
DETAIL 'E'
SECTION 3-3
(TYP.)
SECTION 2-2
(TYP.)
SECTION 1-1
SEE DETAIL 'F'
STRAIN GAUGE LOCATION
LAYOUT OF ANCHOR (6) FOR PLANT VENT
FLORIDA POWER CORPORATION
ST. PETERSBURG, FLORIDA
CRYSTAL RIVER PLANT
UNIT NO. 3
REACTOR BUILDING
EXTERNAL WALL
SECTIONS & DETAILS
GILBERT ASSOCIATES, INC.
APPROVED
4293
E-421-036
SC-421-036

D/42