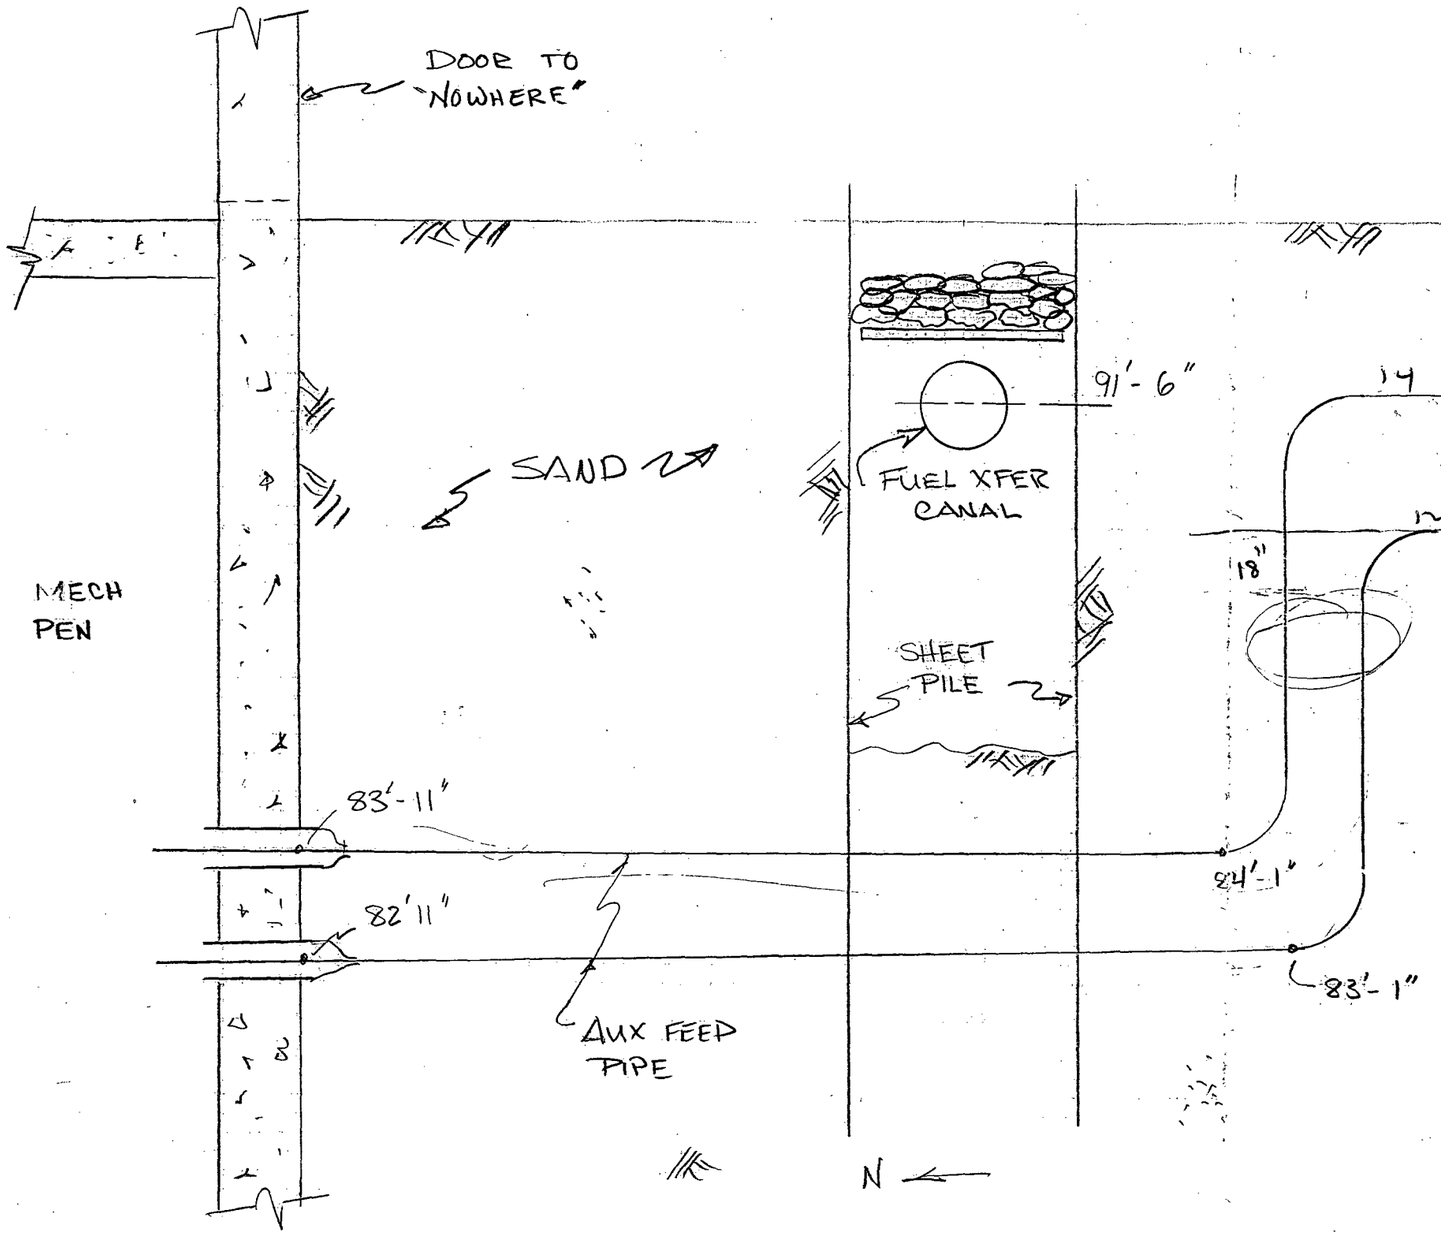

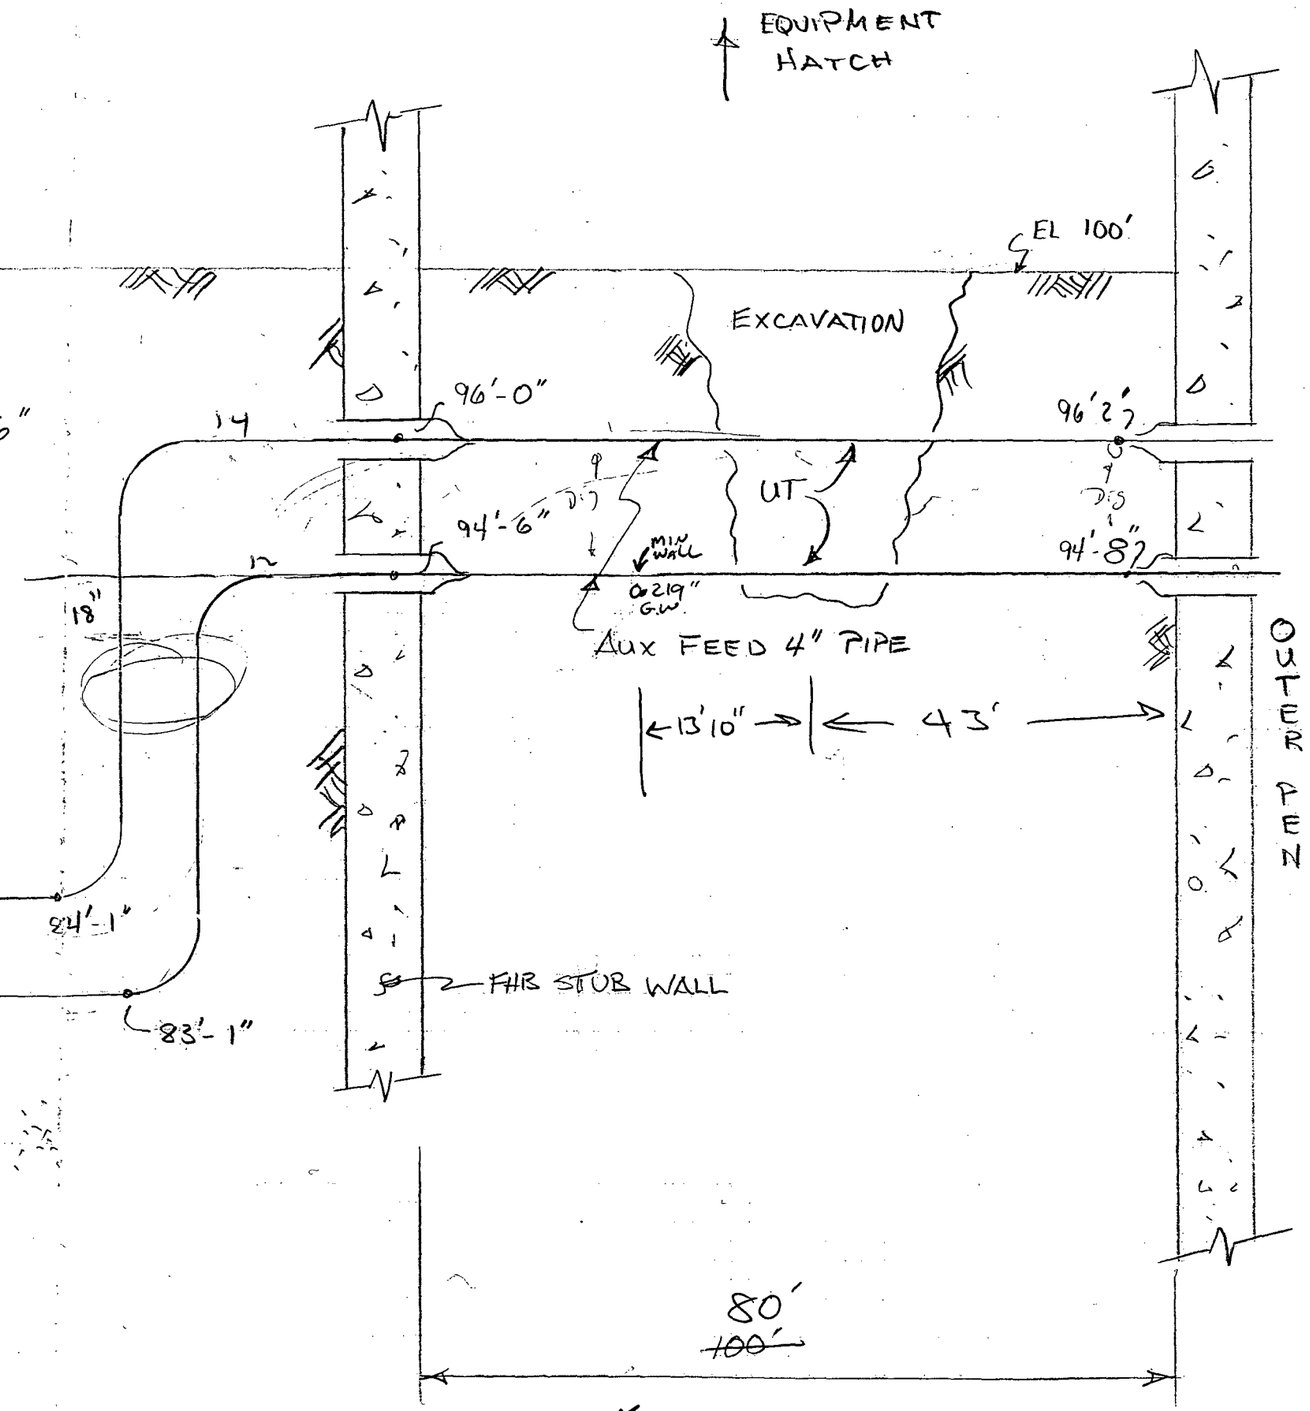

PROJECTED ELEVATION
UNIT 1 AUX FEED
BURIED PIPE

NOT TO SCALE

4/4/10 RO

207483

4" ID PIPE
.337 = NOM REQ'D WALL
.278 = MIN WALL FOR PRESSURE @ 1950PSI
WORST UT = 0.152

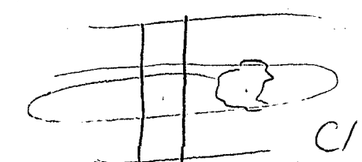

C/7