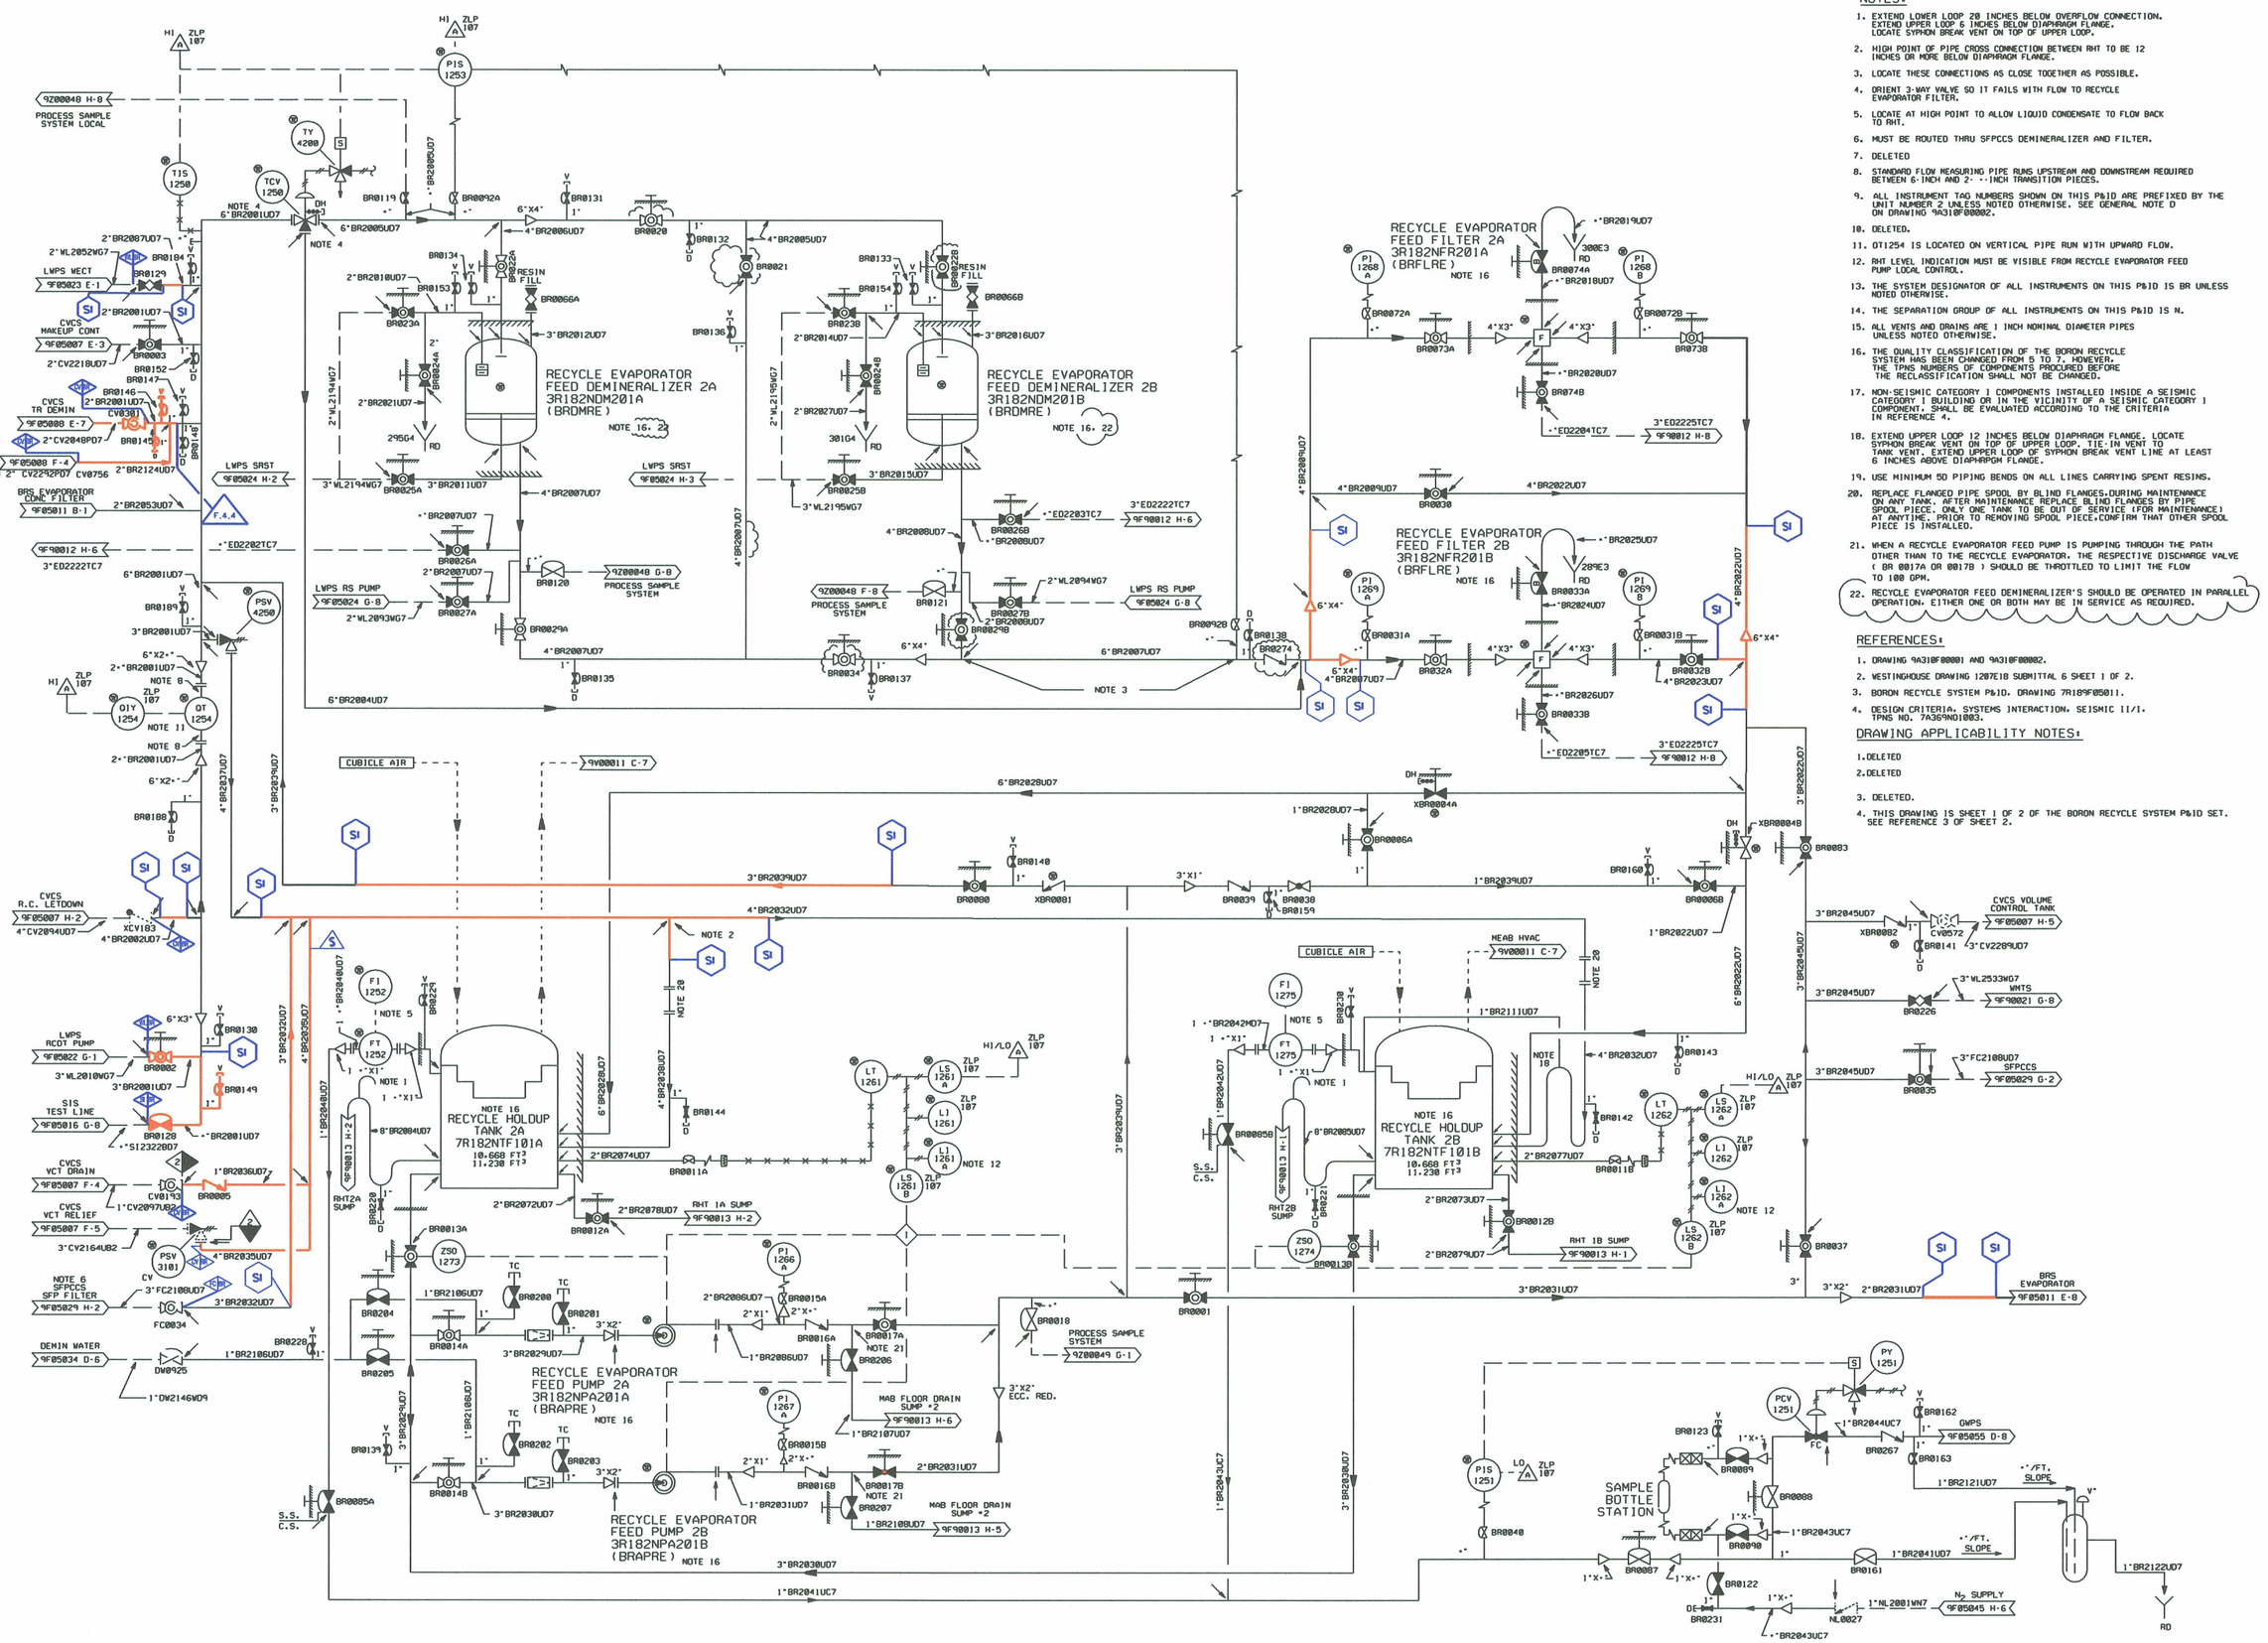

NO.	ISSUE DATE	REVISION	ORIG	CKR	RE	OV	SE
13		INCORP. DCN 0402649.	JSH				
12	4-19-01	INCORP. DCN 0003251.	VJM	ON FILE			
0-11	8-13-82	ISSUED FOR CONSTRUCTION.	SIGNATURES ON FILE				

ESEED DCN

SOUTH TEXAS PROJECT NUCLEAR OPERATING COMPANY

PIPING AND INSTRUMENTATION DIAGRAM BORON RECYCLE SYSTEM

PRIORITY	CADD FILE NO.	FSUG. NO.	STI. NO.	SCALE	DWG. NO.	SHT.	REV.
1	FJA408.131	D070928		NONE	7R189F05010*2		13

LR BOUNDARY DRAWING NO.	REV.
LR-STP-BR-7R189F05010*2	0A

9010