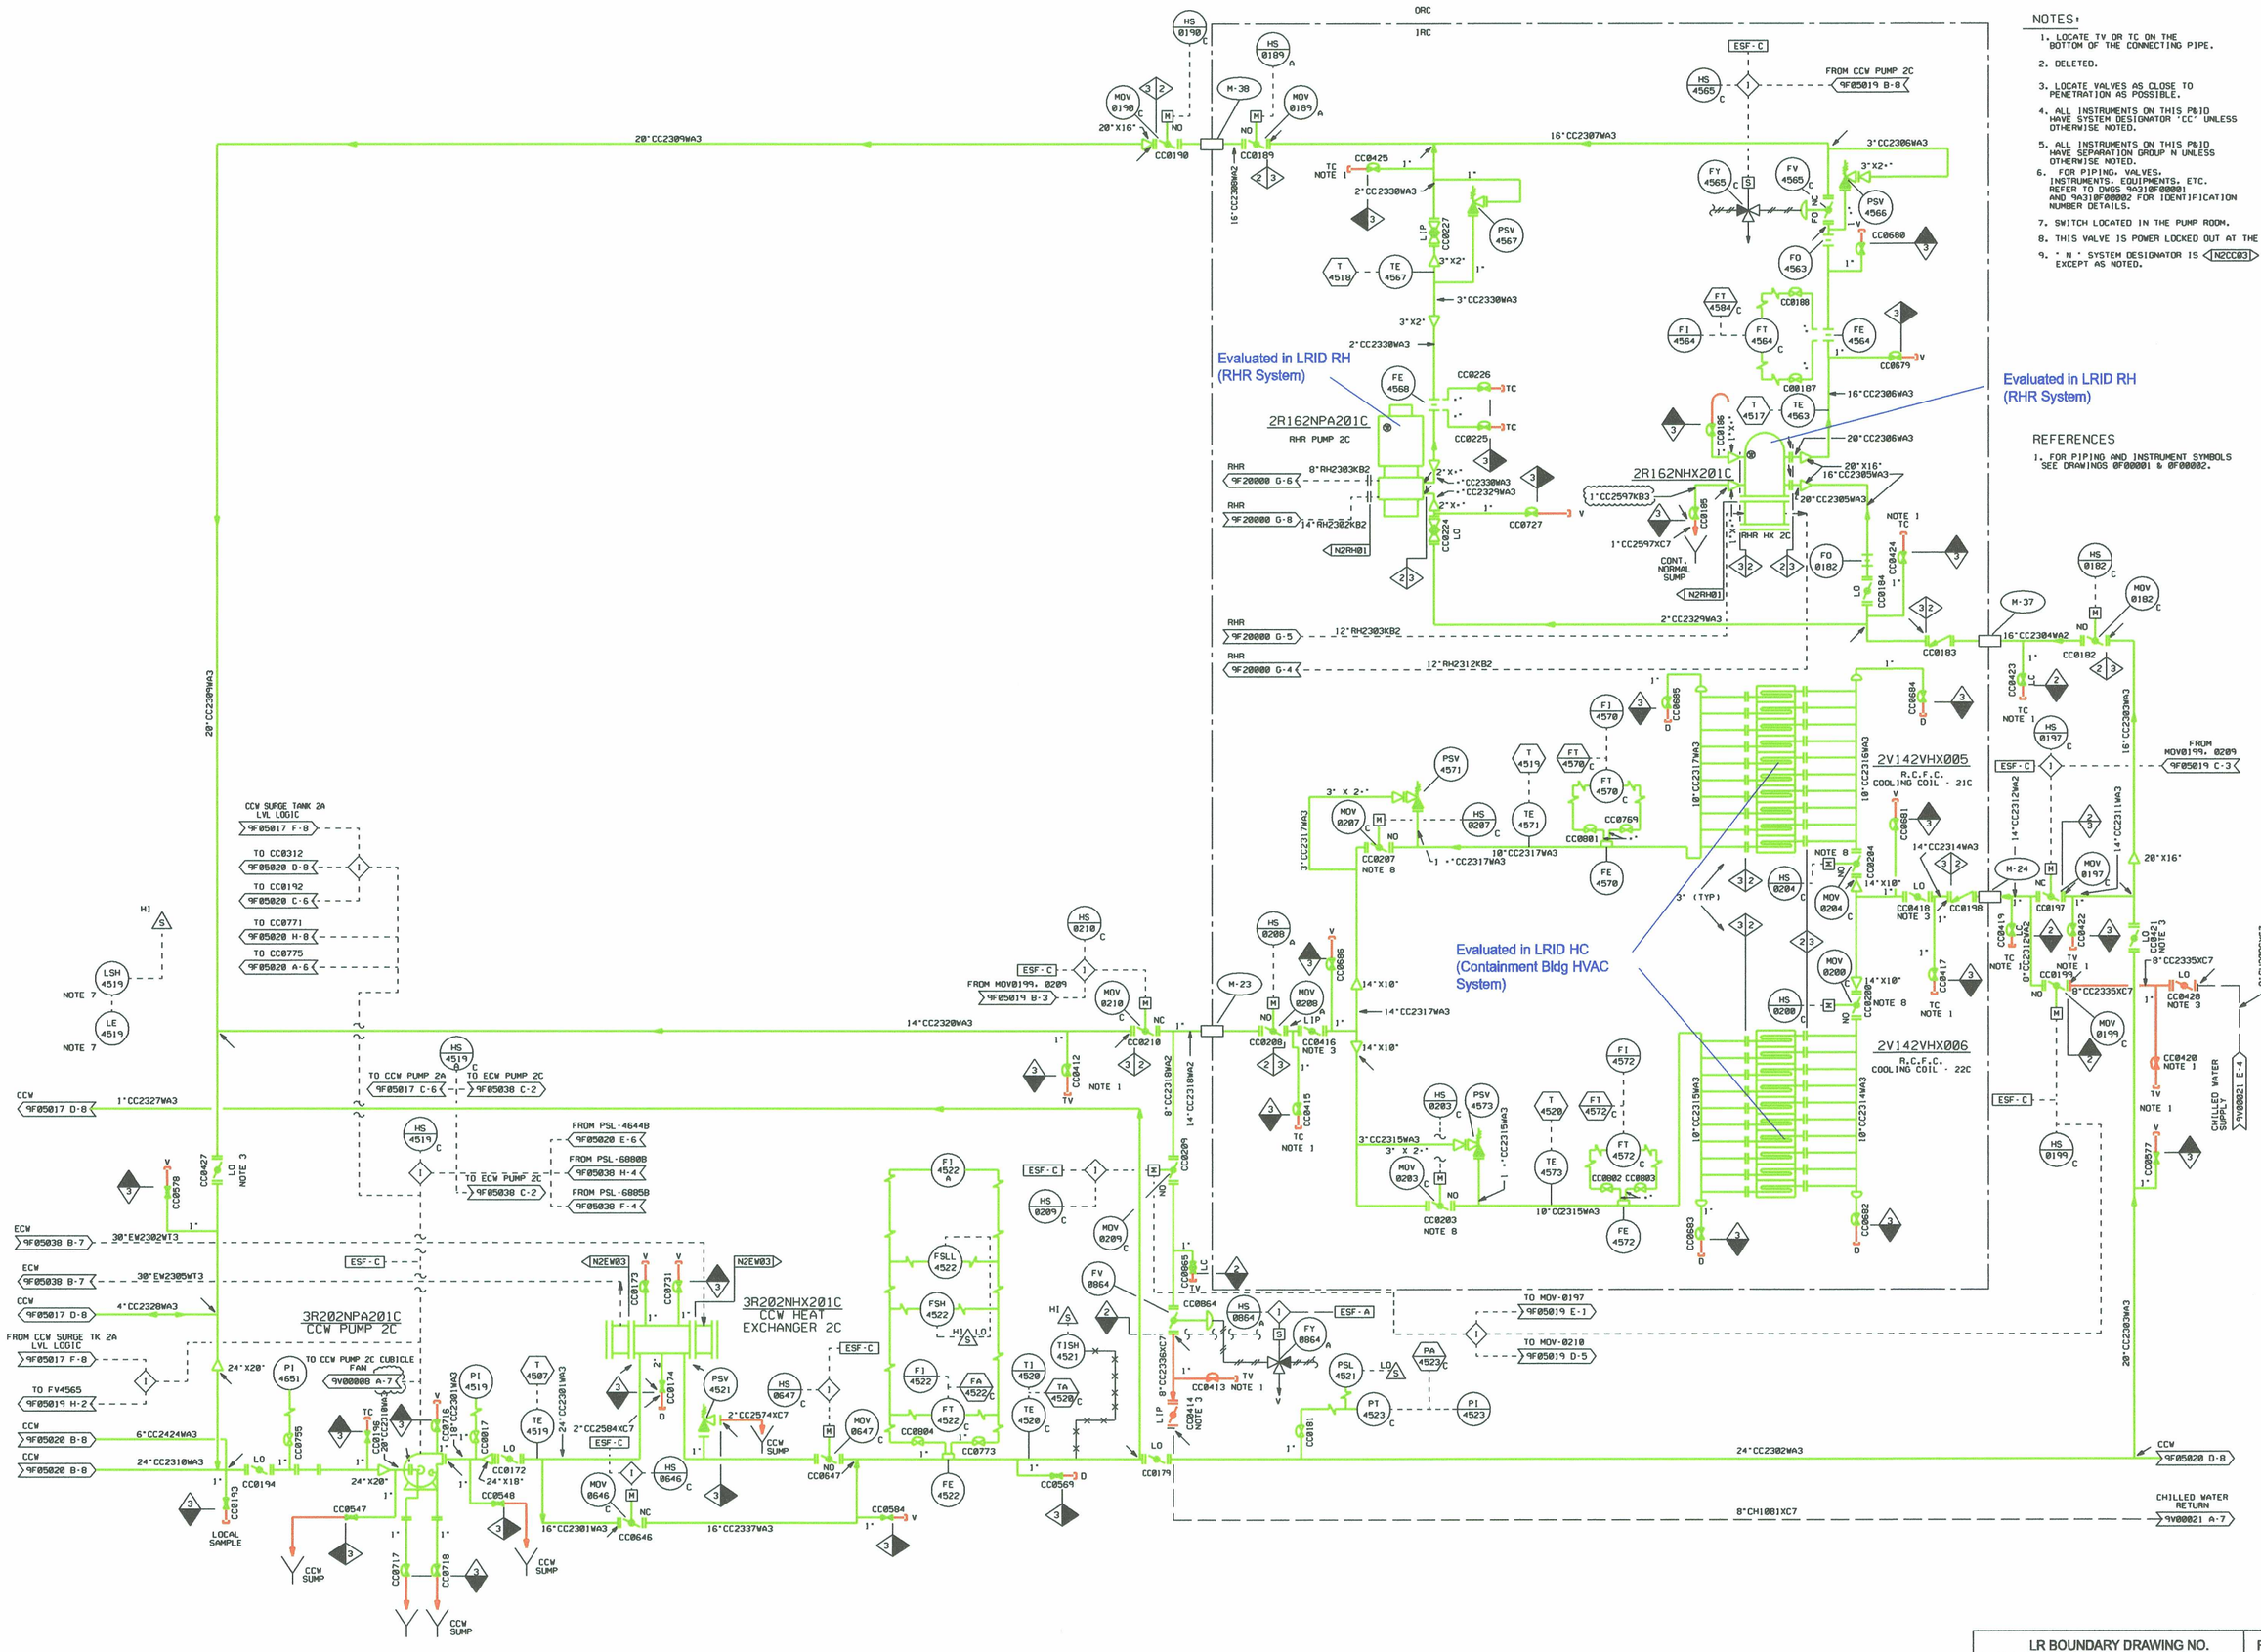

NO.	ISSUE DATE	REVISION	ORIG	CKR	RE	DV	SE
15	6-23-93	INCORP. DCN MD-2917.	SIGNATURES ON FILE				
14	11-13-92	INCORP. DCN MD-02529.	SIGNATURES ON FILE				
13	7-23-91	INCORP. DCN MD-1494.	SIGNATURES ON FILE				
12	6-6-91	INCORP. DCN MD-1986.	SIGNATURES ON FILE				
11	3-6-91	HL&P ASSUMES DESIGN CHANGE CONTROL & INCORP. DCN MD-1867.	SIGNATURES ON FILE				
0-10	4-25-82	ISSUED FOR CONSTRUCTION.	SIGNATURES ON FILE				

NO.	ISSUE DATE	REVISION	ORIG	CKR	RE	DV	SE
17		REVISED PER CR 06-9670.	JGL			N/A	N/A
16	11-7-95	INCORP. DCN 9502990.	JSH	ON FILE			

ISSUED DCN

SOUTH TEXAS PROJECT NUCLEAR OPERATING COMPANY

PIPING AND INSTRUMENTATION DIAGRAM COMPONENT COOLING WATER SYSTEM

PRIORITY	CADD FILE NO.	FSUG. NO.	STI. NO.	SCALE	DWG. NO.	SHT.	REV.
1	FJA529.171	D070928		NONE	5R209F05019#2		17

9019