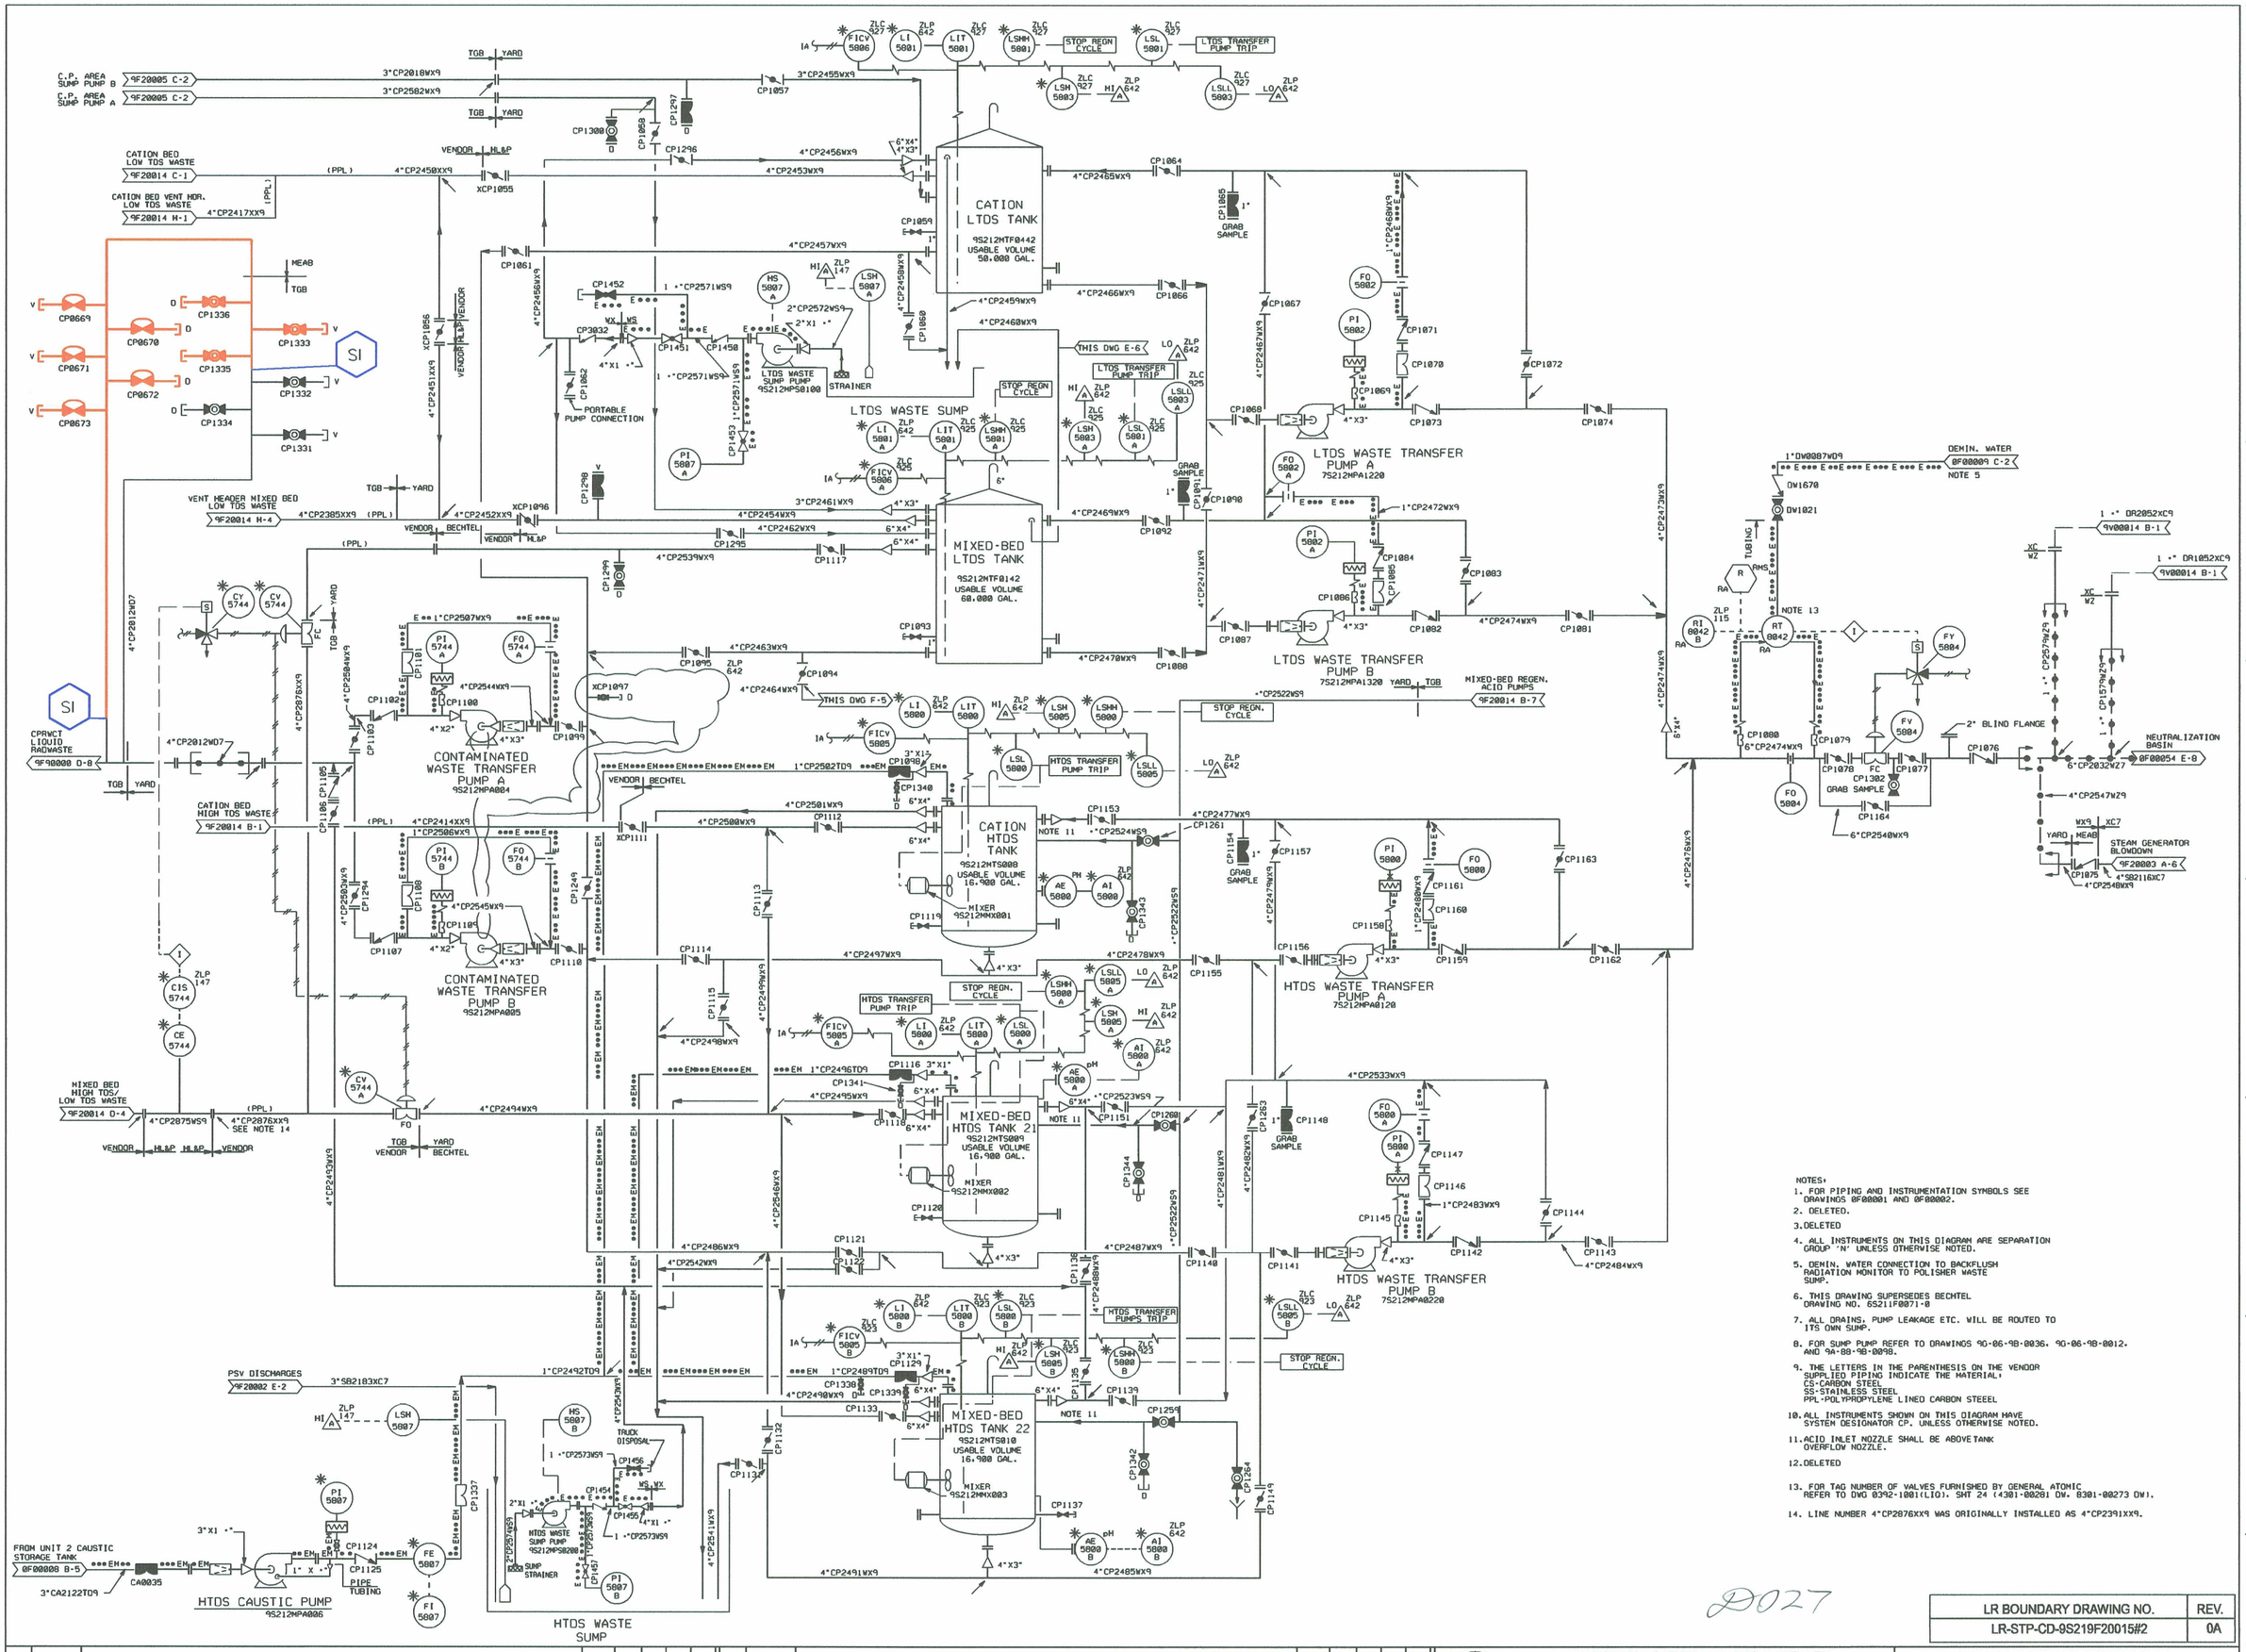

D027

LR BOUNDARY DRAWING NO.	REV.
LR-STP-CD-9S219F20015#2	0A

NO.	ISSUE DATE	REVISION	ORIG	CKR	RE	DV	SE
27		INCORP. DCN 0102827.	JSH				
0-26	7-18-83	ISSUED FOR CONSTRUCTION.	SIGNATURES ON FILE				

ESEED.DGN

SOUTH TEXAS PROJECT
NUCLEAR OPERATING COMPANY

PIPING & INSTRUMENTATION DIAGRAM
CONDENSATE POLISHING WASTE
DISPOSAL SYSTEM

PRIORITY	CADD FILE NO.	FSUG. NO.	STI. NO.	SCALE	DWG. NO.	SHT.	REV.
1	FJA508.271	D070928		NONE	9S219F20015*2	-	27