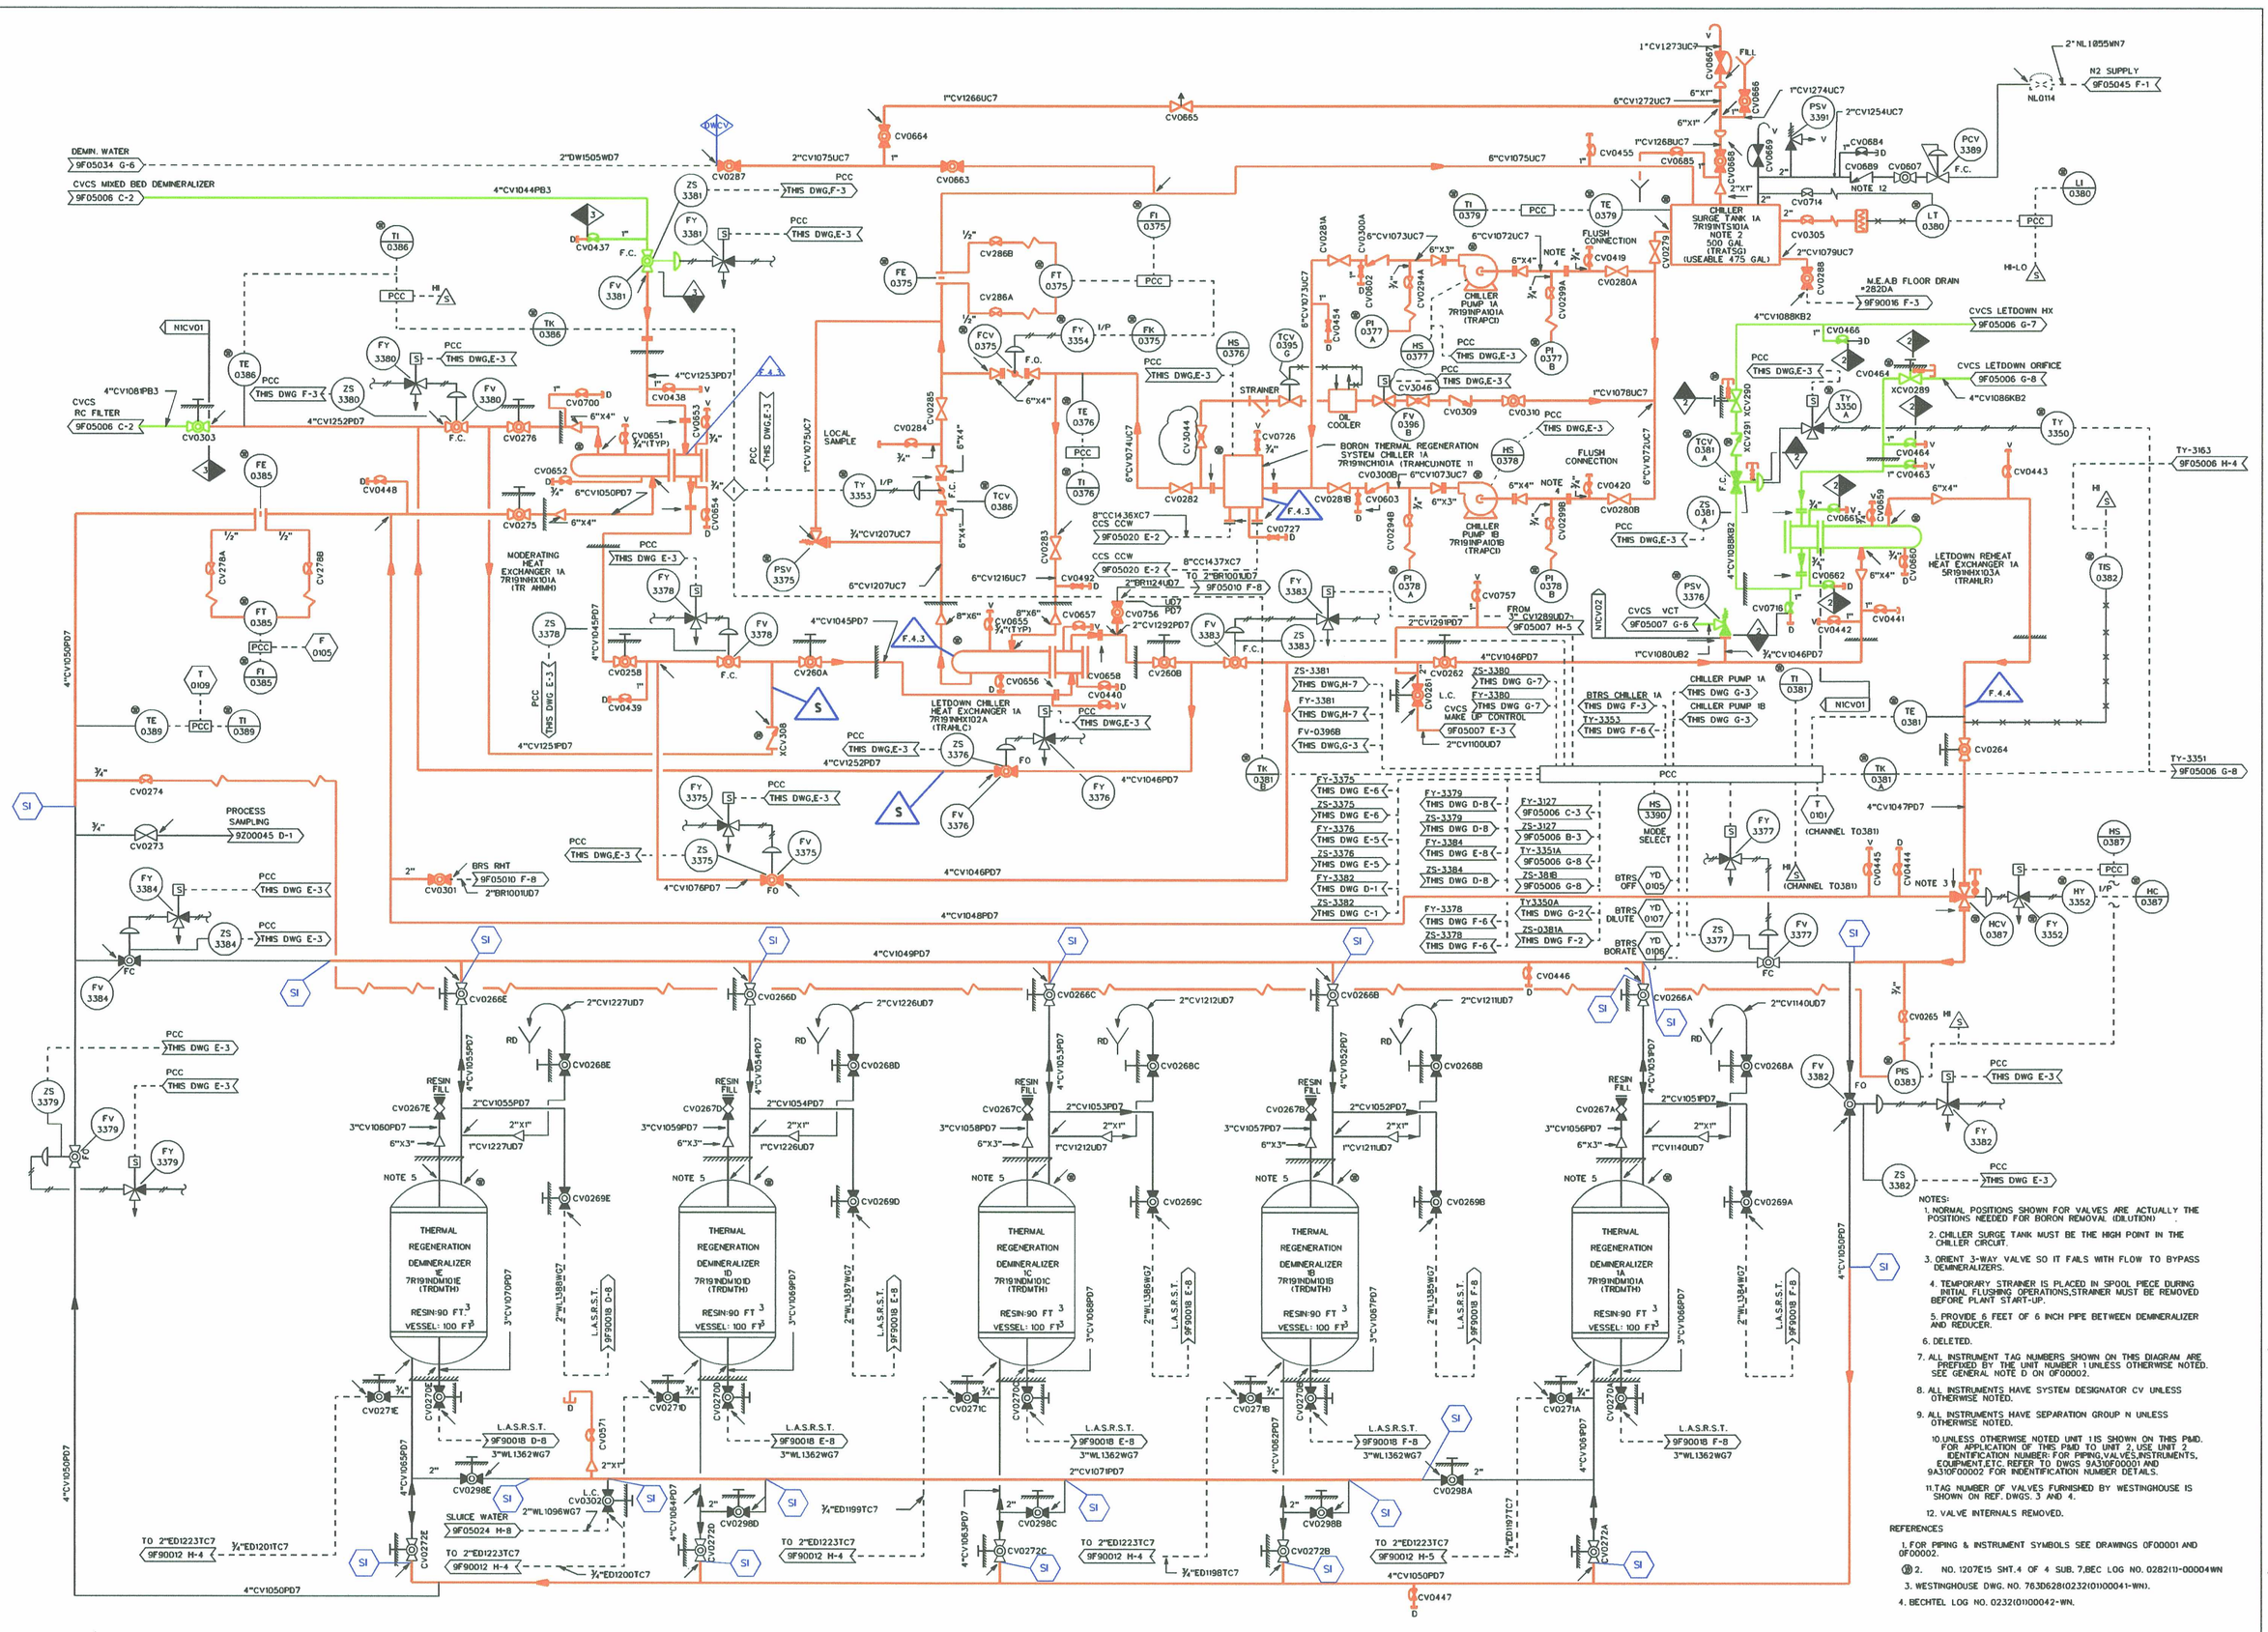

2062

LR BOUNDARY DRAWING NO.	REV.
LR-STP-CV-5R179F05008*1	0C

NO.	ISSUE DATE	REVISION	ORIG	CKR	RE	DV	SE
14		INCORP DCN 9801374	LDD				
13	5-29-96	INCORP DCN 9503923 & EDITORIAL CHANGE	SIGNATURES ON FILE				
12	11-19-93	INCORP DCN'S MD-2294, AND MD-3063.	SIGNATURES ON FILE				
11	8-26-93	ML&P ASSUMES DESIGN CHANGE CONTROL. INCORP. EDITORIAL CHANGES AS NOTED. (AS-BUILT)	SIGNATURES ON FILE				
0-10	4/21/83	ISSUED FOR CONSTRUCTION	SIGNATURES ON FILE				

ESEED_DGN

SOUTH TEXAS PROJECT NUCLEAR OPERATING COMPANY

PIPING AND INSTRUMENTATION DIAGRAM CHEMICAL AND VOLUME CONTROL SYSTEM BTRS SUB SYSTEM

PRIORITY	RMSECM NO.	DOC.CTL.NO.	CADD FILE NO.
1	5R179F05008*1	D070928	FJA192.141

SCALE	DWG. NO.	REV.
NONE	5R179F05008 *1	14