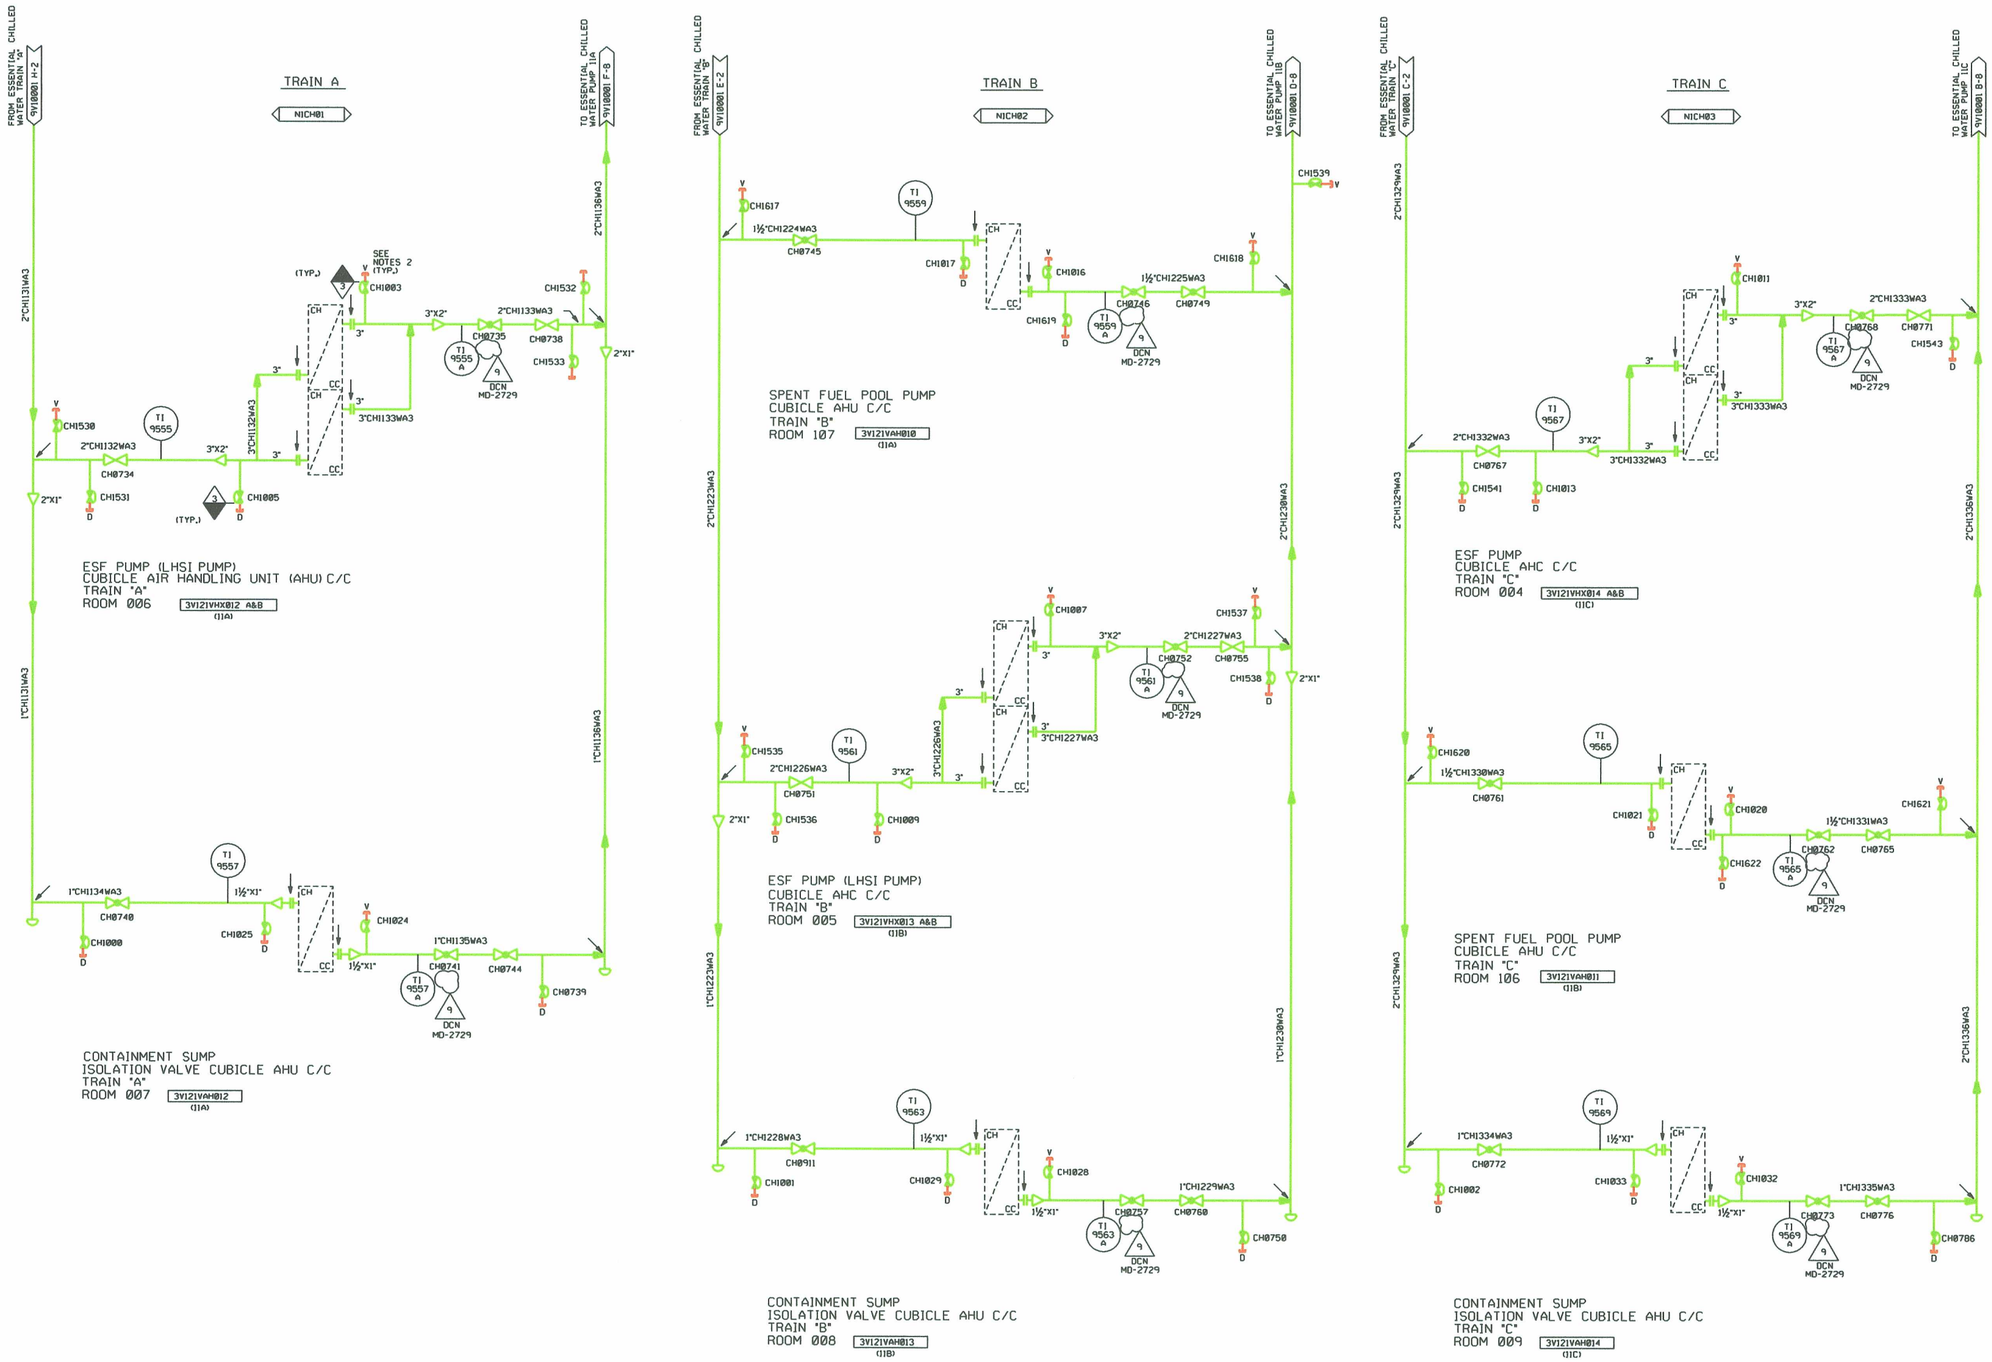

2038

COMPONENT LOCATION: FUEL HANDLING BUILDING

LR BOUNDARY DRAWING NO.	REV.
LR-STP-CH-3V119V10004 *1	0A

NO.	ISSUE DATE	REVISION	ORIG	CKR	RE	DV	SE
9		HL&P ASSUMES DESIGN CHANGE CONTROL & INC. DCN MD-2729	KS				
0-8	12-16-82	ISSUED FOR CONSTRUCTION	SIGNATURES ON FILE				

SOUTH TEXAS PROJECT NUCLEAR OPERATING COMPANY

PIPING & INSTRUMENTATION DIAGRAM - HVAC ESSENTIAL CHILLED WATER SYSTEM

PRIORITY	CADD FILE NO.	FSUG. NO.	STI. NO.	SCALE	DWG. NO.	SHT.	REV.
	FJA232.091	D070928		NONE	3V119V10004 *1		9

KVS

FJA232.091