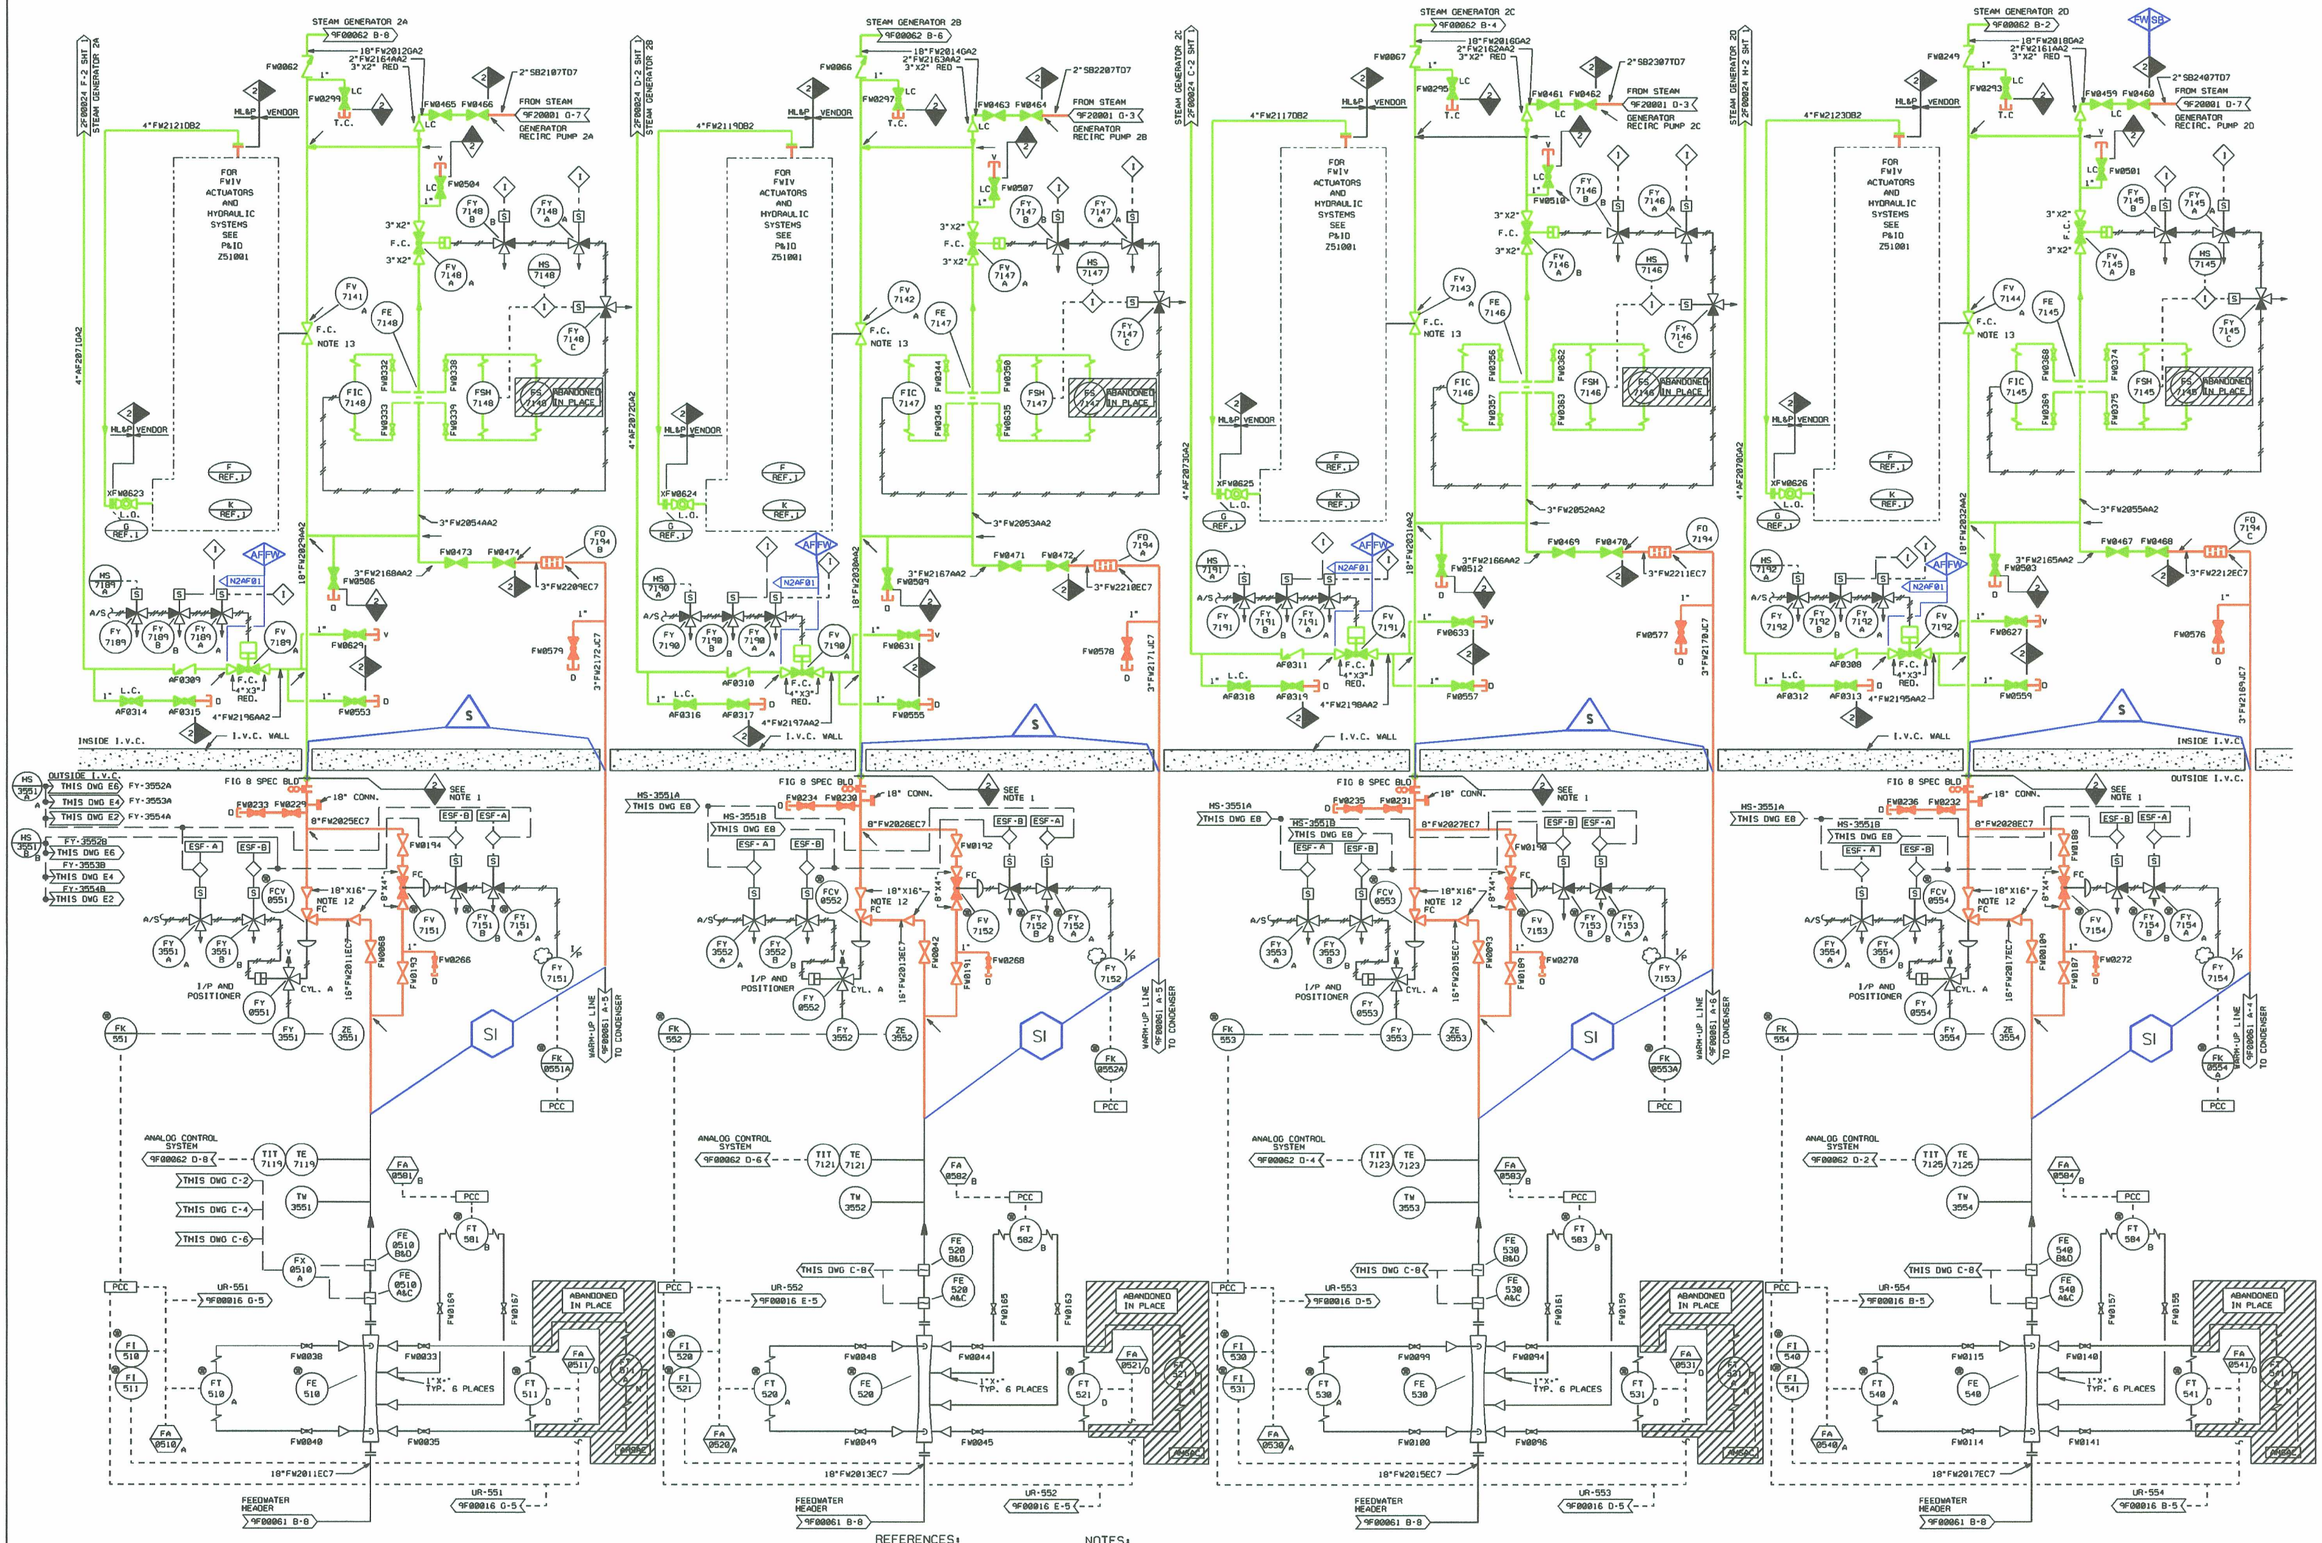

D142

LR BOUNDARY DRAWING NO.	REV.
LR-STP-FW-5S139F00063#2	0B

NO.	ISSUE DATE	REVISION	ORIG	CKR	RE	DV	SE
31		INCORP. DCN'S 0401346, 0401348, 0401349 AND 0401347.	LNB				
30	10-20-05	REVISED PER CR 04-12569-67.	VJM	ON FILE			
29	3-2-04	INCORP. DCN 0201909.	JSH	ON FILE			
28	2-11-03	REVISED PER CR 03-2053	KS	ON FILE			
0-27	9-3-82	ISSUED FOR CONSTRUCTION	SIGNATURES ON FILE				

ESSEED DCN

SOUTH TEXAS PROJECT NUCLEAR OPERATING COMPANY

PIPING & INSTRUMENTATION DIAGRAM FEEDWATER

PRIORITY	CADD FILE NO.	FSUG. NO.	STI. NO.	SCALE	DWG. NO.	SHT.	REV.
1	FJA535.311	0070928		NONE	5S139F00063 #2		31

8 7 6 5 4 3 2 1