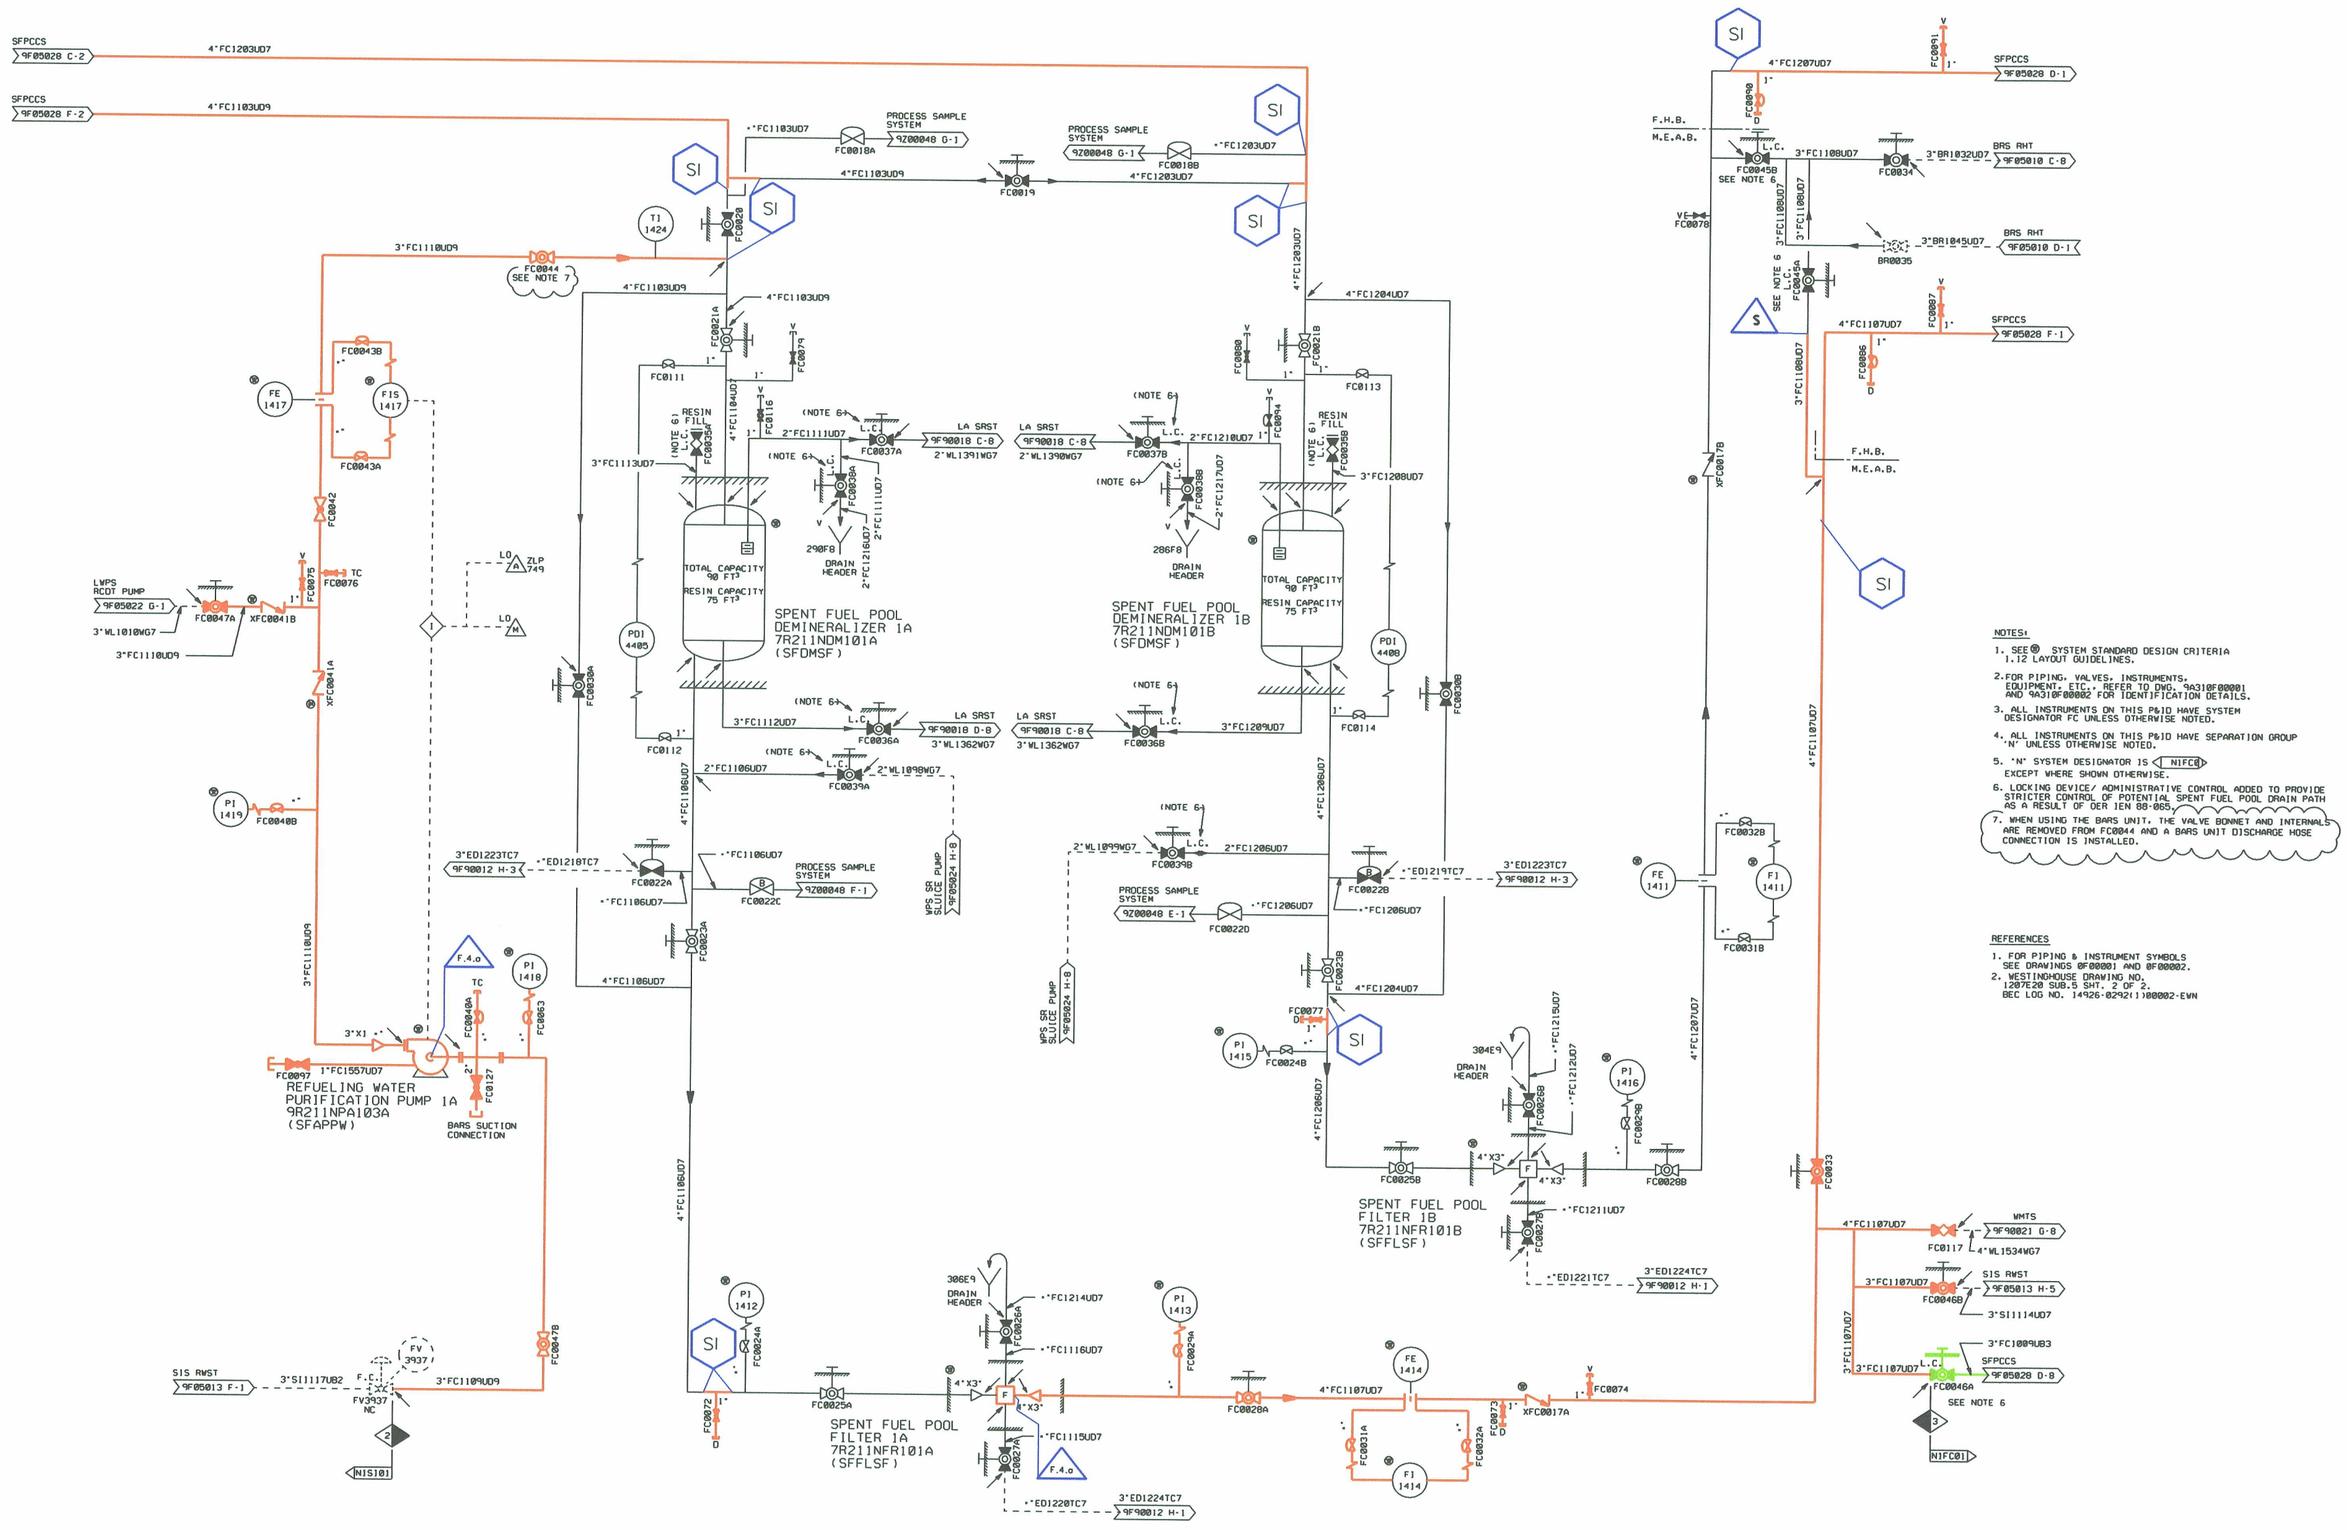

D121

LR BOUNDARY DRAWING NO.	REV.
LR-STP-FC-5R219F05029#1	0B

NO.	ISSUE DATE	REVISION	ORIG	CKR	RE	DV	SE
18		INCORP. DCN 0500033	KS				
17	7-22-03	INCORP. DCN 0102242.	JSH ON FILE				
16	7-8-99	REVISED PER CR 99-9375-1	JGL ON FILE				
0-15	4-01-83	ISSUED FOR CONSTRUCTION	SIGNATURES ON FILE				

NO.	ISSUE DATE	REVISION	ORIG	CKR	RE	DV	SE

SOUTH TEXAS PROJECT
NUCLEAR OPERATING COMPANY

PIPING AND INSTRUMENTATION DIAGRAM
SPENT FUEL POOL COOLING & CLEANUP SYSTEM

PRIORITY	CADD FILE NO.	FSUG. NO.	STI. NO.	SCALE	DWG. NO.	SHT.	REV.
1	FJA032.181	D070928		NONE	5R219F05029 #1		18

ESEED.DGN