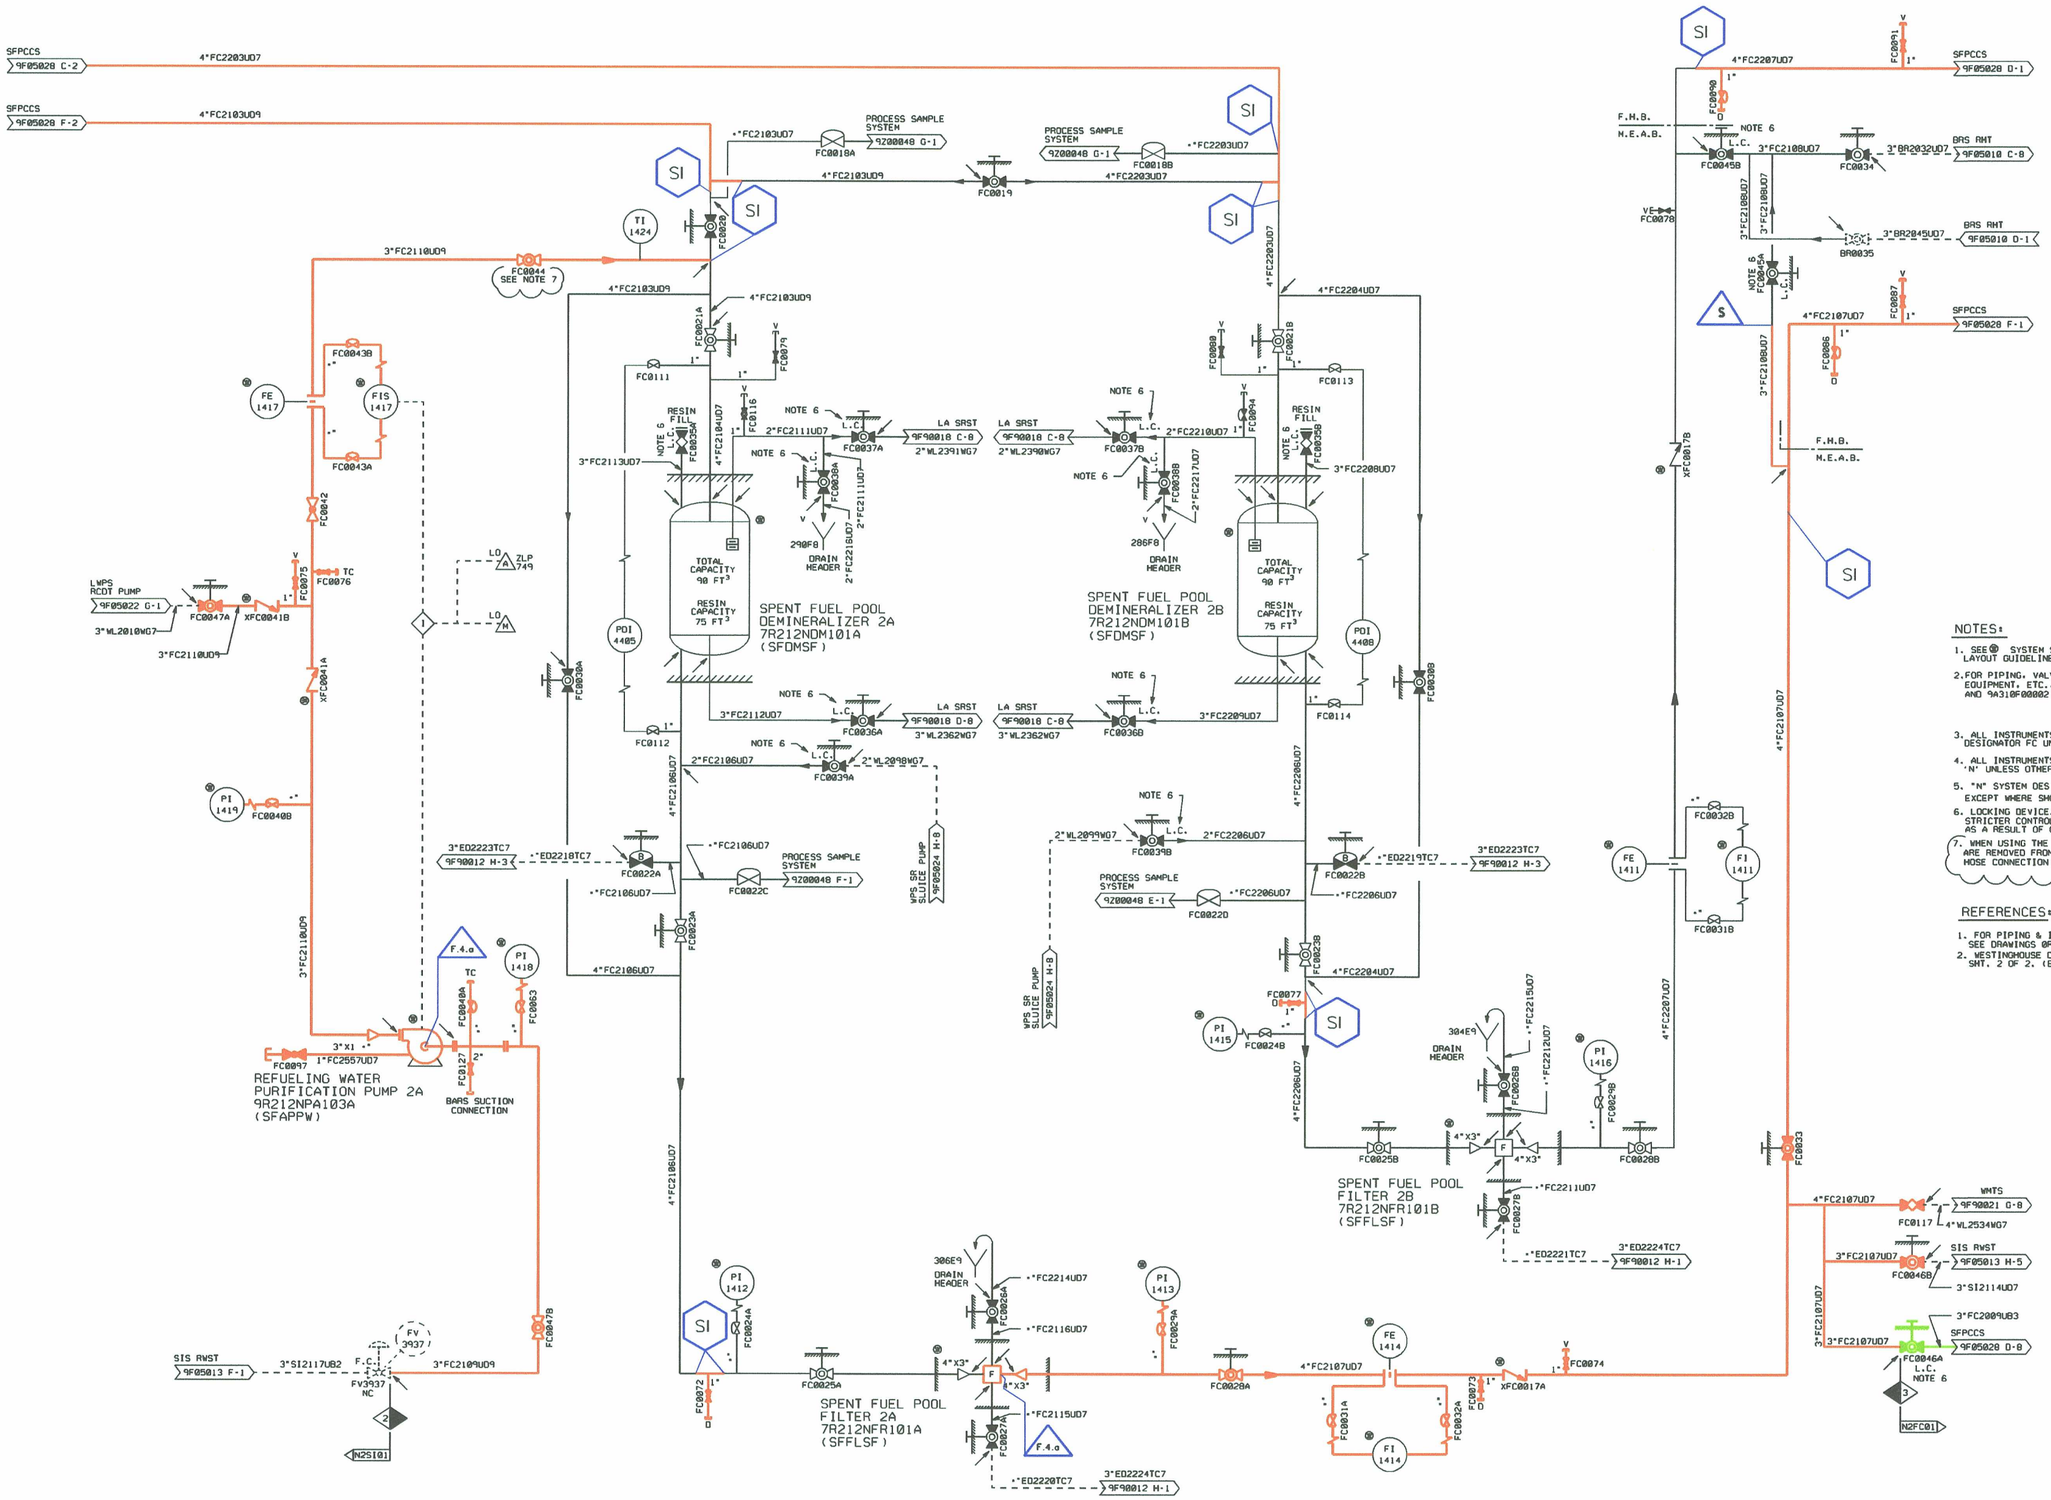

D122

LR BOUNDARY DRAWING NO.	REV.
LR-STP-FC-5R219F05029#2	0A

NO.	ISSUE DATE	REVISION	ORIG	CKR	RE	DV	SE
20		INCORP. DCN 0500834	KS				
19	7-16-02	INCORP. DCN 0102244	JGL ON FILE				
0-18	4-01-83	ISSUED FOR CONSTRUCTION	SIGNATURES ON FILE				

ESEED_DCN

NO.	ISSUE DATE	REVISION	ORIG	CKR	RE	DV	SE

SOUTH TEXAS PROJECT NUCLEAR OPERATING COMPANY

PIPING AND INSTRUMENTATION DIAGRAM
SPENT FUEL POOL COOLING & CLEANUP SYSTEM

PRIORITY	CADD FILE NO.	FSUG. NO.	STI. NO.	SCALE	DWG. NO.	SHT.	REV.
1	FJA432.201	D070928		NONE	5R219F05029 #2		20