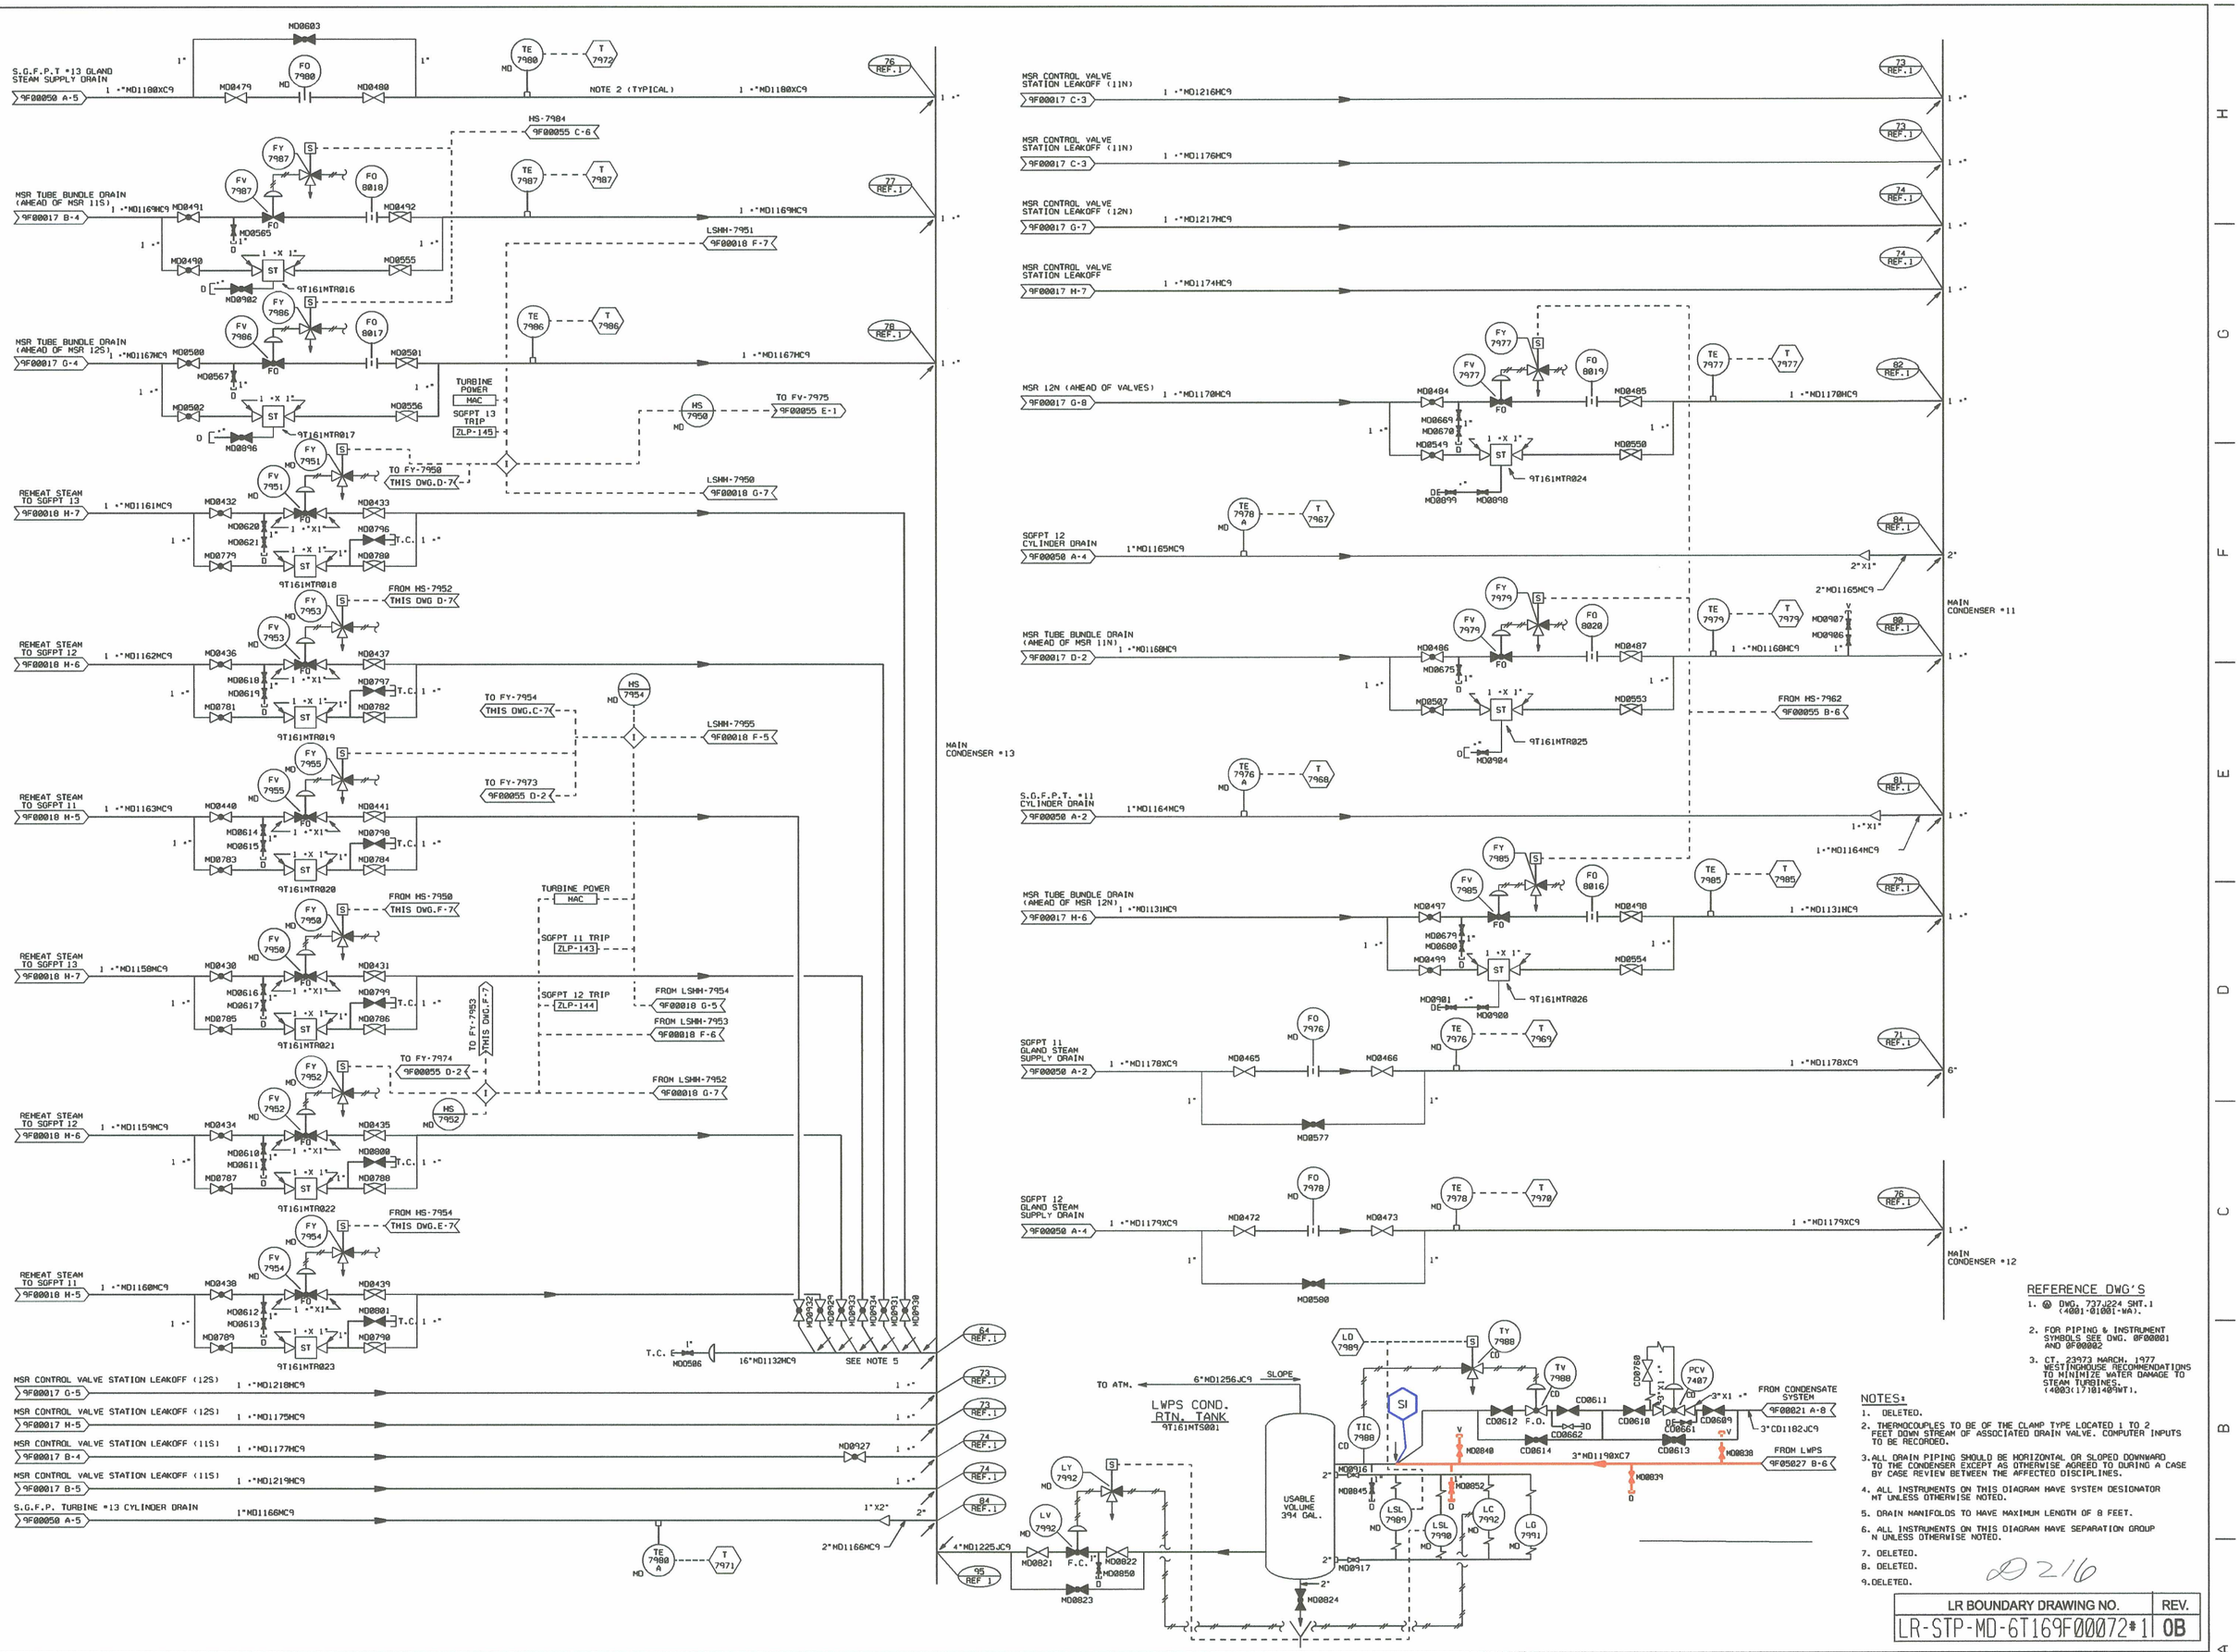

NO.	ISSUE DATE	REVISION	ORIG	CKR	RE	DV	SE
15	11-14-96	INCORP. DCN 9606091.	JSH	ON FILE			
14	07-20-94	INCORP. PCF 3104054.	SIGNATURES ON FILE				
13	04-12-93	INCORP. MDCN 92043-06.	SIGNATURES ON FILE				
12	06-20-91	INCORP. DCN MD-1991.	SIGNATURES ON FILE				
11	01-17-89	HL&P ASSUMES DESGIN CHANGE CONTROL - INCOPR. MFCR BM01660.	SIGNATURES ON FILE				
9-10	11-09-82	ISSUED FOR CONSTRUCTION.	SIGNATURES ON FILE				
16		INCORP. DCN 0200378.	JSH				

ESEED DCN

SOUTH TEXAS PROJECT NUCLEAR OPERATING COMPANY

PRIORITY	CADD FILE NO.	FSUG. NO.	STI. NO.
1	FJA189.161	D070928	

PIPING AND INSTRUMENTATION DIAGRAM
MAIN STEAM VENTS & DRAINS

SCALE	DWG. NO.	SHT.	REV.
NONE	6T169F00072*1	-	16