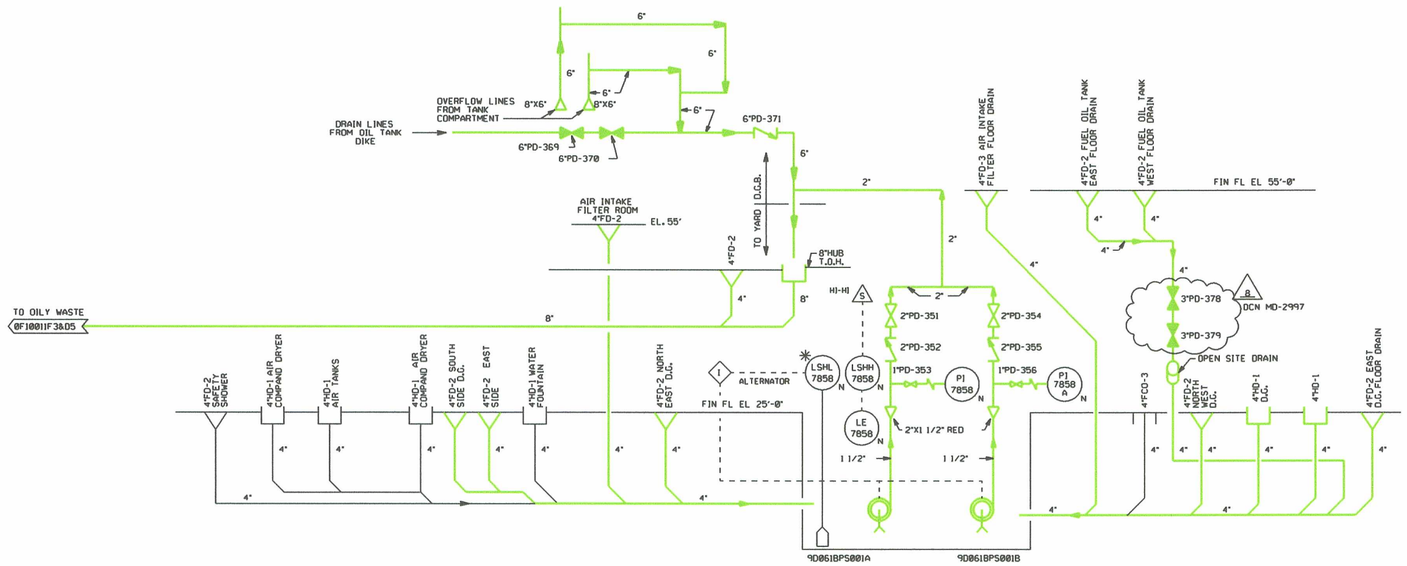

SUMP NO.1 W/DRAINS
FOR DIESEL GENERATOR TRAIN A

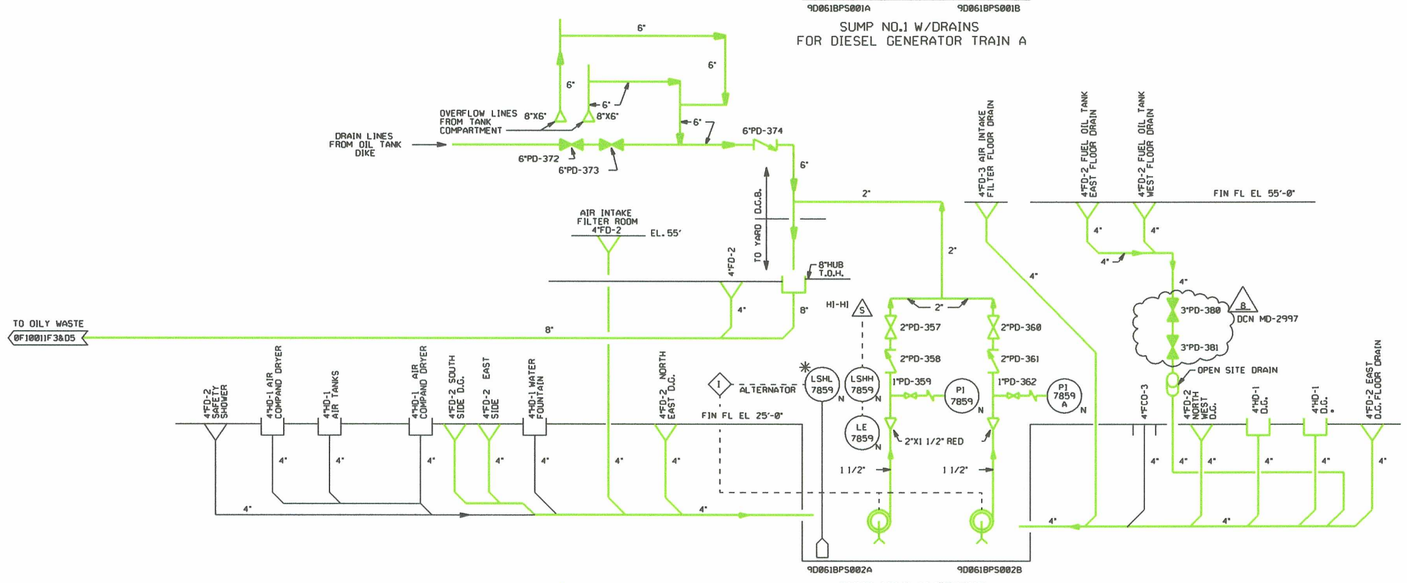

SUMP NO.2 W/DRAINS
FOR DIESEL GENERATOR TRAIN B

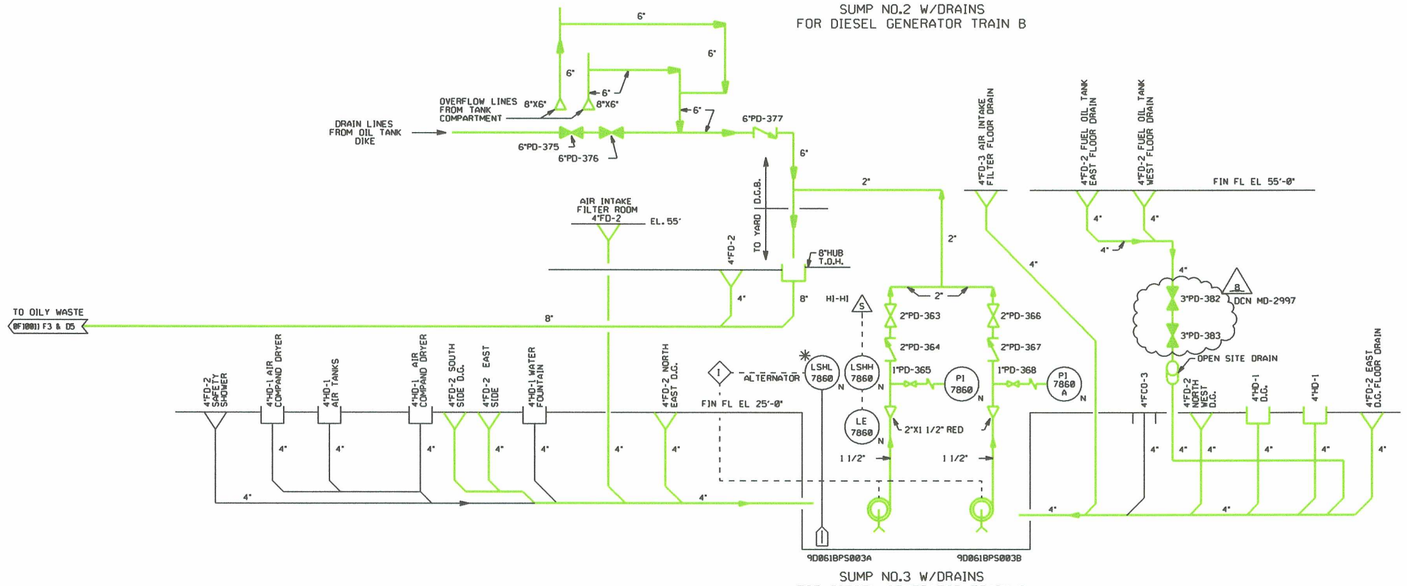

SUMP NO.3 W/DRAINS
FOR DIESEL GENERATOR TRAIN C

LR NOTE:

GREEN HIGHLIGHTED COMPONENTS ARE CREDITED FOR FIRE WATER REMOVAL PER 10 CFR 54.4(A)(3), AND ARE NOT SAFETY-RELATED PER 10 CFR 54.4(A)(1).

NOTES:
1. UNLESS OTHERWISE NOTED, UNIT 1 IS SHOWN ON THIS P&ID FOR APPLICATION OF THIS P&ID TO UNIT 2, USE UNIT 2 IDENTIFICATION NUMBERS FOR PIPING, VALVES, INSTRUMENTS, EQUIPMENT, ETC. REFER TO DRAWINGS 9A310F00001 AND 9A310F00002 FOR IDENTIFICATION NUMBER DETAILS.
2. DELETED.
3. ALL INSTRUMENTS ON THIS P&ID HAVE DESIGNATORS DR.

REFERENCES:
1. FOR PIPING AND INSTRUMENTATION DETAILS SEE LEGEND DRAWINGS 0F00001 AND 0F00002.

D240

LR BOUNDARY DRAWING NO.	REV.
LR-STP-OW-9G069F20017#2	0

NO.	ISSUE DATE	REVISION	ORIG	CKR	RE	DV	SE
8		INCORP DCN MD-2997	JFH				
7	6-11-90	HL&P ASSUMES DESIGN CHANGE CONTROL & INC. DCN MD-1573	SIGNATURES ON FILE				
8-6	6-16-83	ISSUED FOR CONSTRUCTION	SIGNATURES ON FILE				

NO.	ISSUE DATE	REVISION	ORIG	CKR	RE	DV	SE

SOUTH TEXAS PROJECT
NUCLEAR OPERATING COMPANY

PIPING AND INSTRUMENTATION DIAGRAM
D.G.B. SUMPS, PUMPS & DRAINS
FOR OILY WASTE SYSTEM

PRIORITY	CADD FILE NO.	FSUG. NO.	STI. NO.	SCALE	DWG. NO.	SHT.	REV.
1	FJA526.081			NONE	9G069F20017 #2		8

JFH FJA526.081