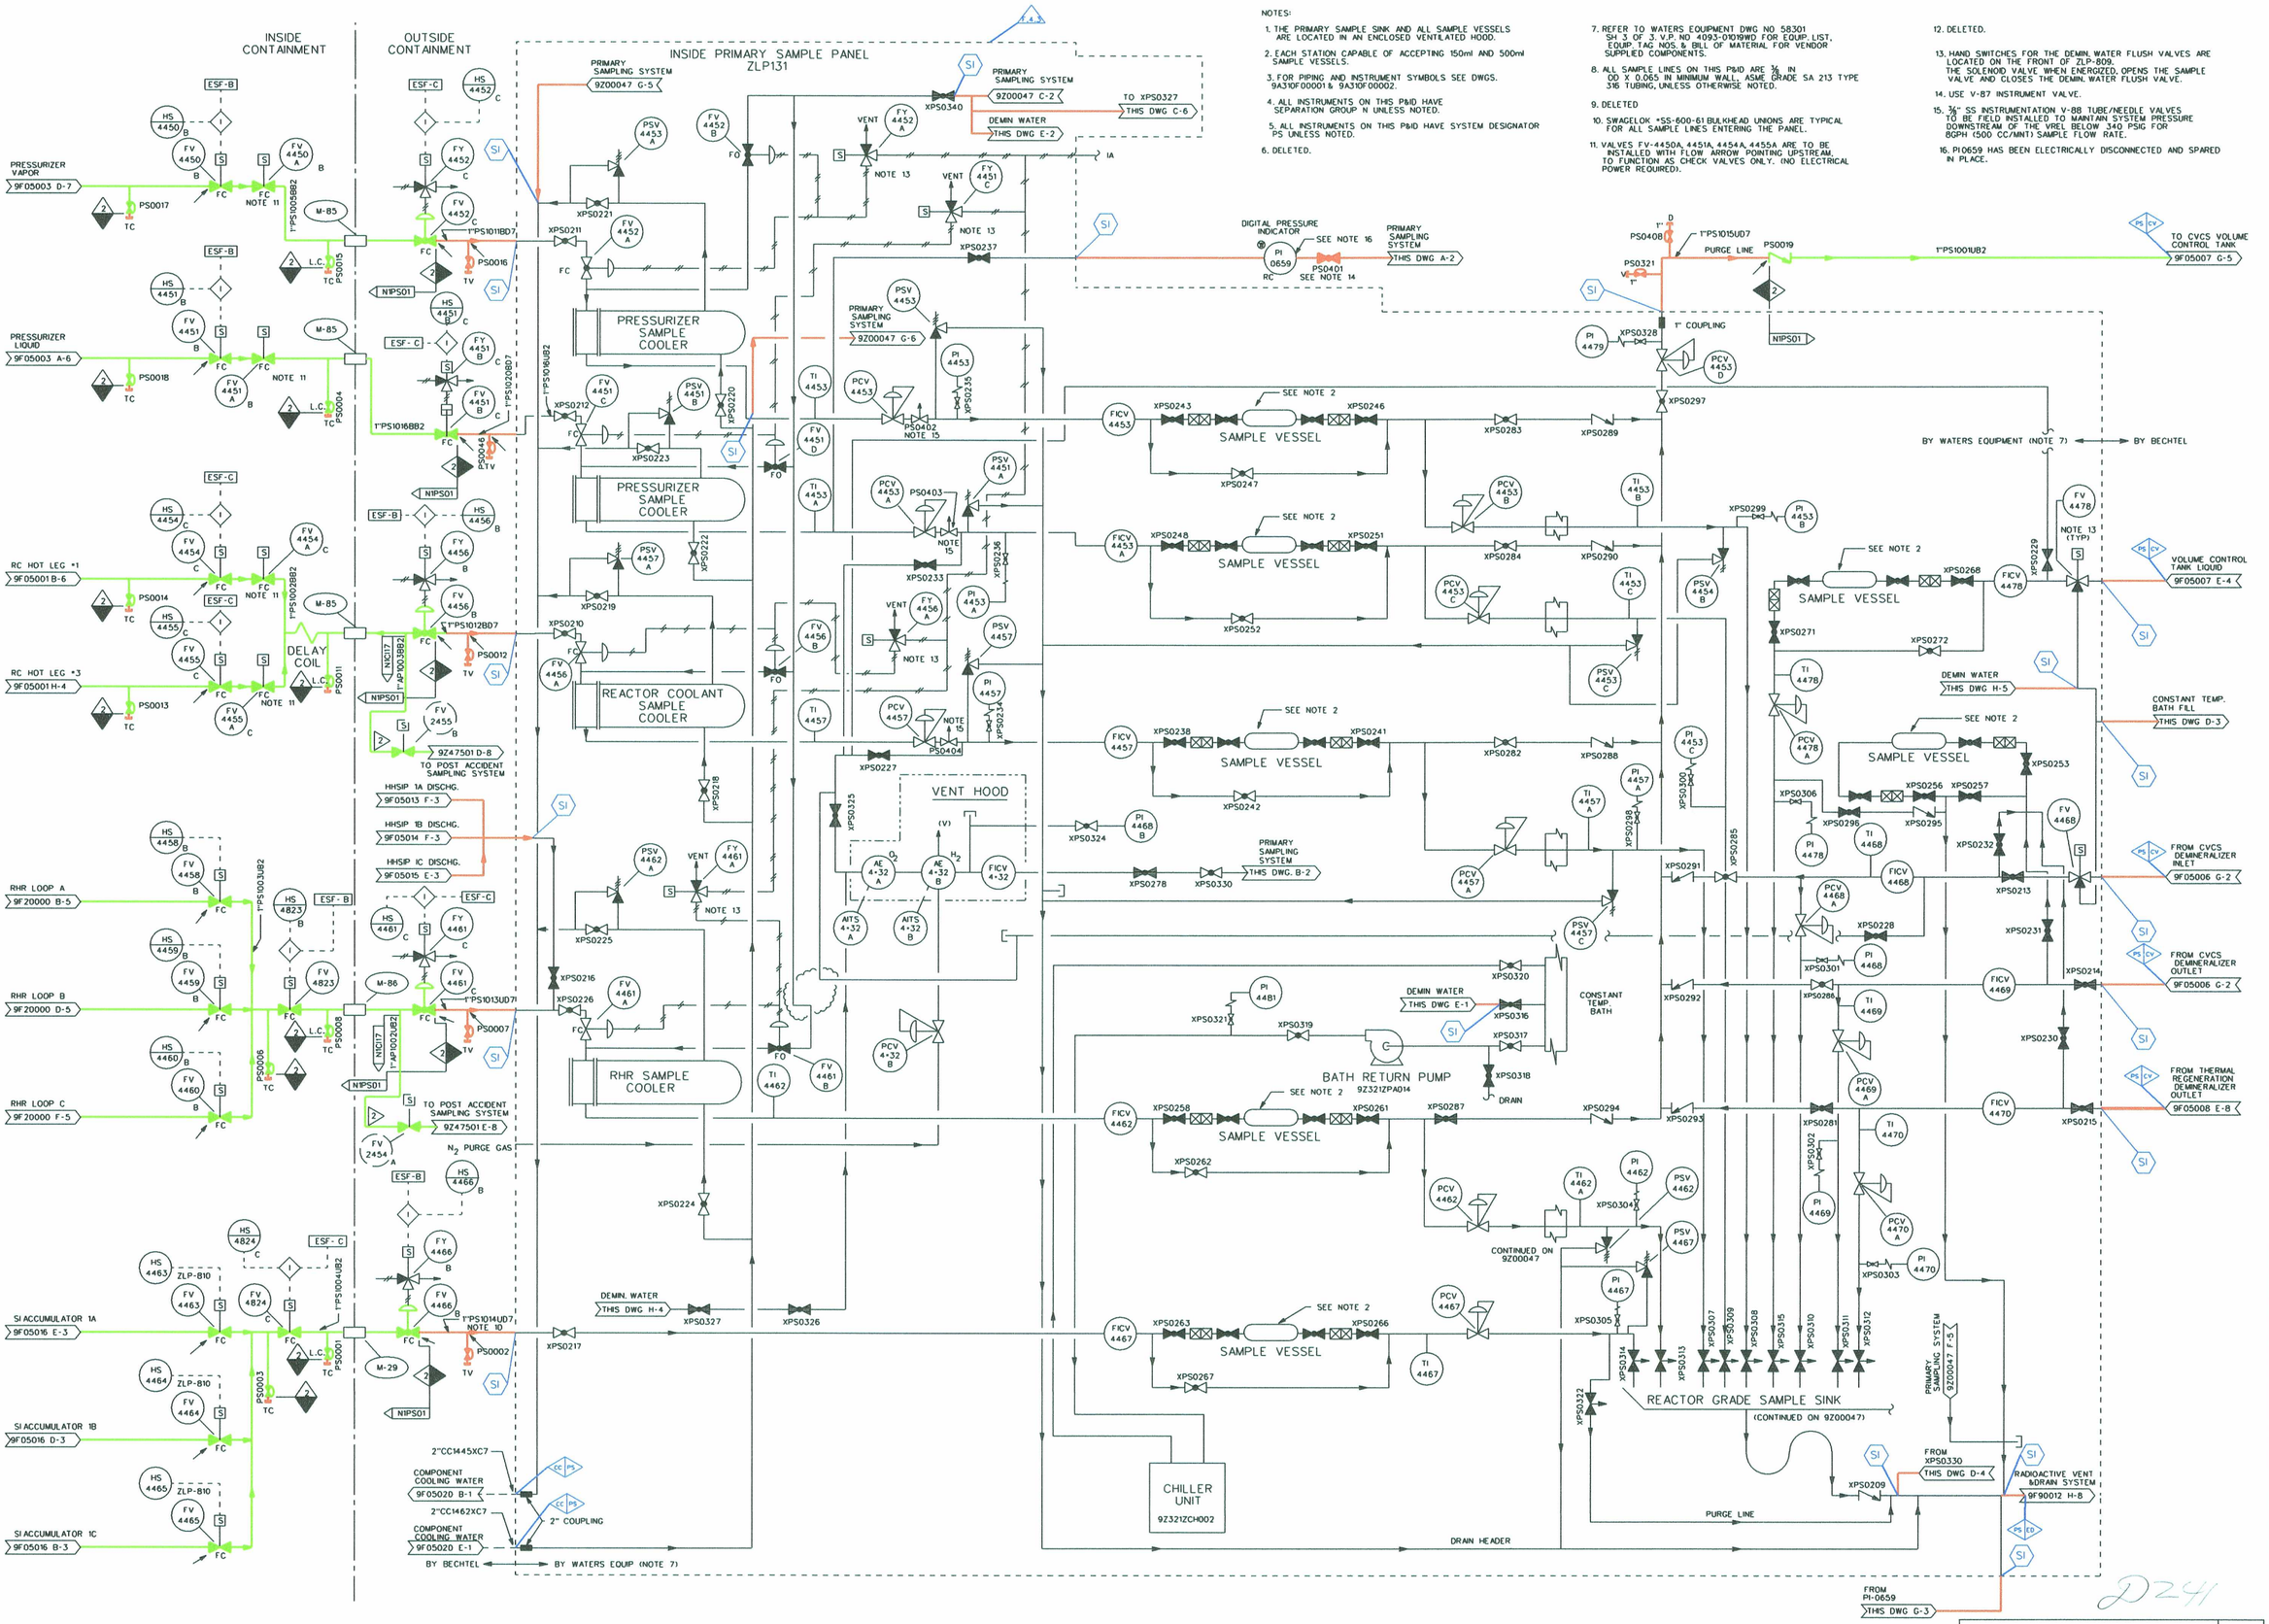

LR BOUNDARY DRAWING NO.	REV.
LR-STP-PS-5Z329Z00045#1	0B

NO.	ISSUE DATE	REVISION	ORIG	CKR	RE	DV	SE
23		REVISED PER CR 05-9688-1	JGL				
22	9-6-01	INCORP. DCN 0102347.	JSH	ON FILE			
0-21	12-01-82	ISSUED FOR CONSTRUCTION.	SIGNATURES ON FILE				

NO.	ISSUE DATE	REVISION	ORIG	CKR	RE	DV	SE

ESEED.DGN

SOUTH TEXAS PROJECT NUCLEAR OPERATING COMPANY

PIPING & INSTRUMENTATION DIAGRAM PRIMARY SAMPLING SYSTEM

PRIORITY	CADD FILE NO.	FSUG. NO.	STI. NO.	SCALE	DWG. NO.	SHT.	REV.
1	FJA265.231	D070928		NONE	5Z329Z00045 #1		23

8 | 7 | 6 | 5 | 4 | 3 | 2 | 1

H | G | F | E | D | C | B | A