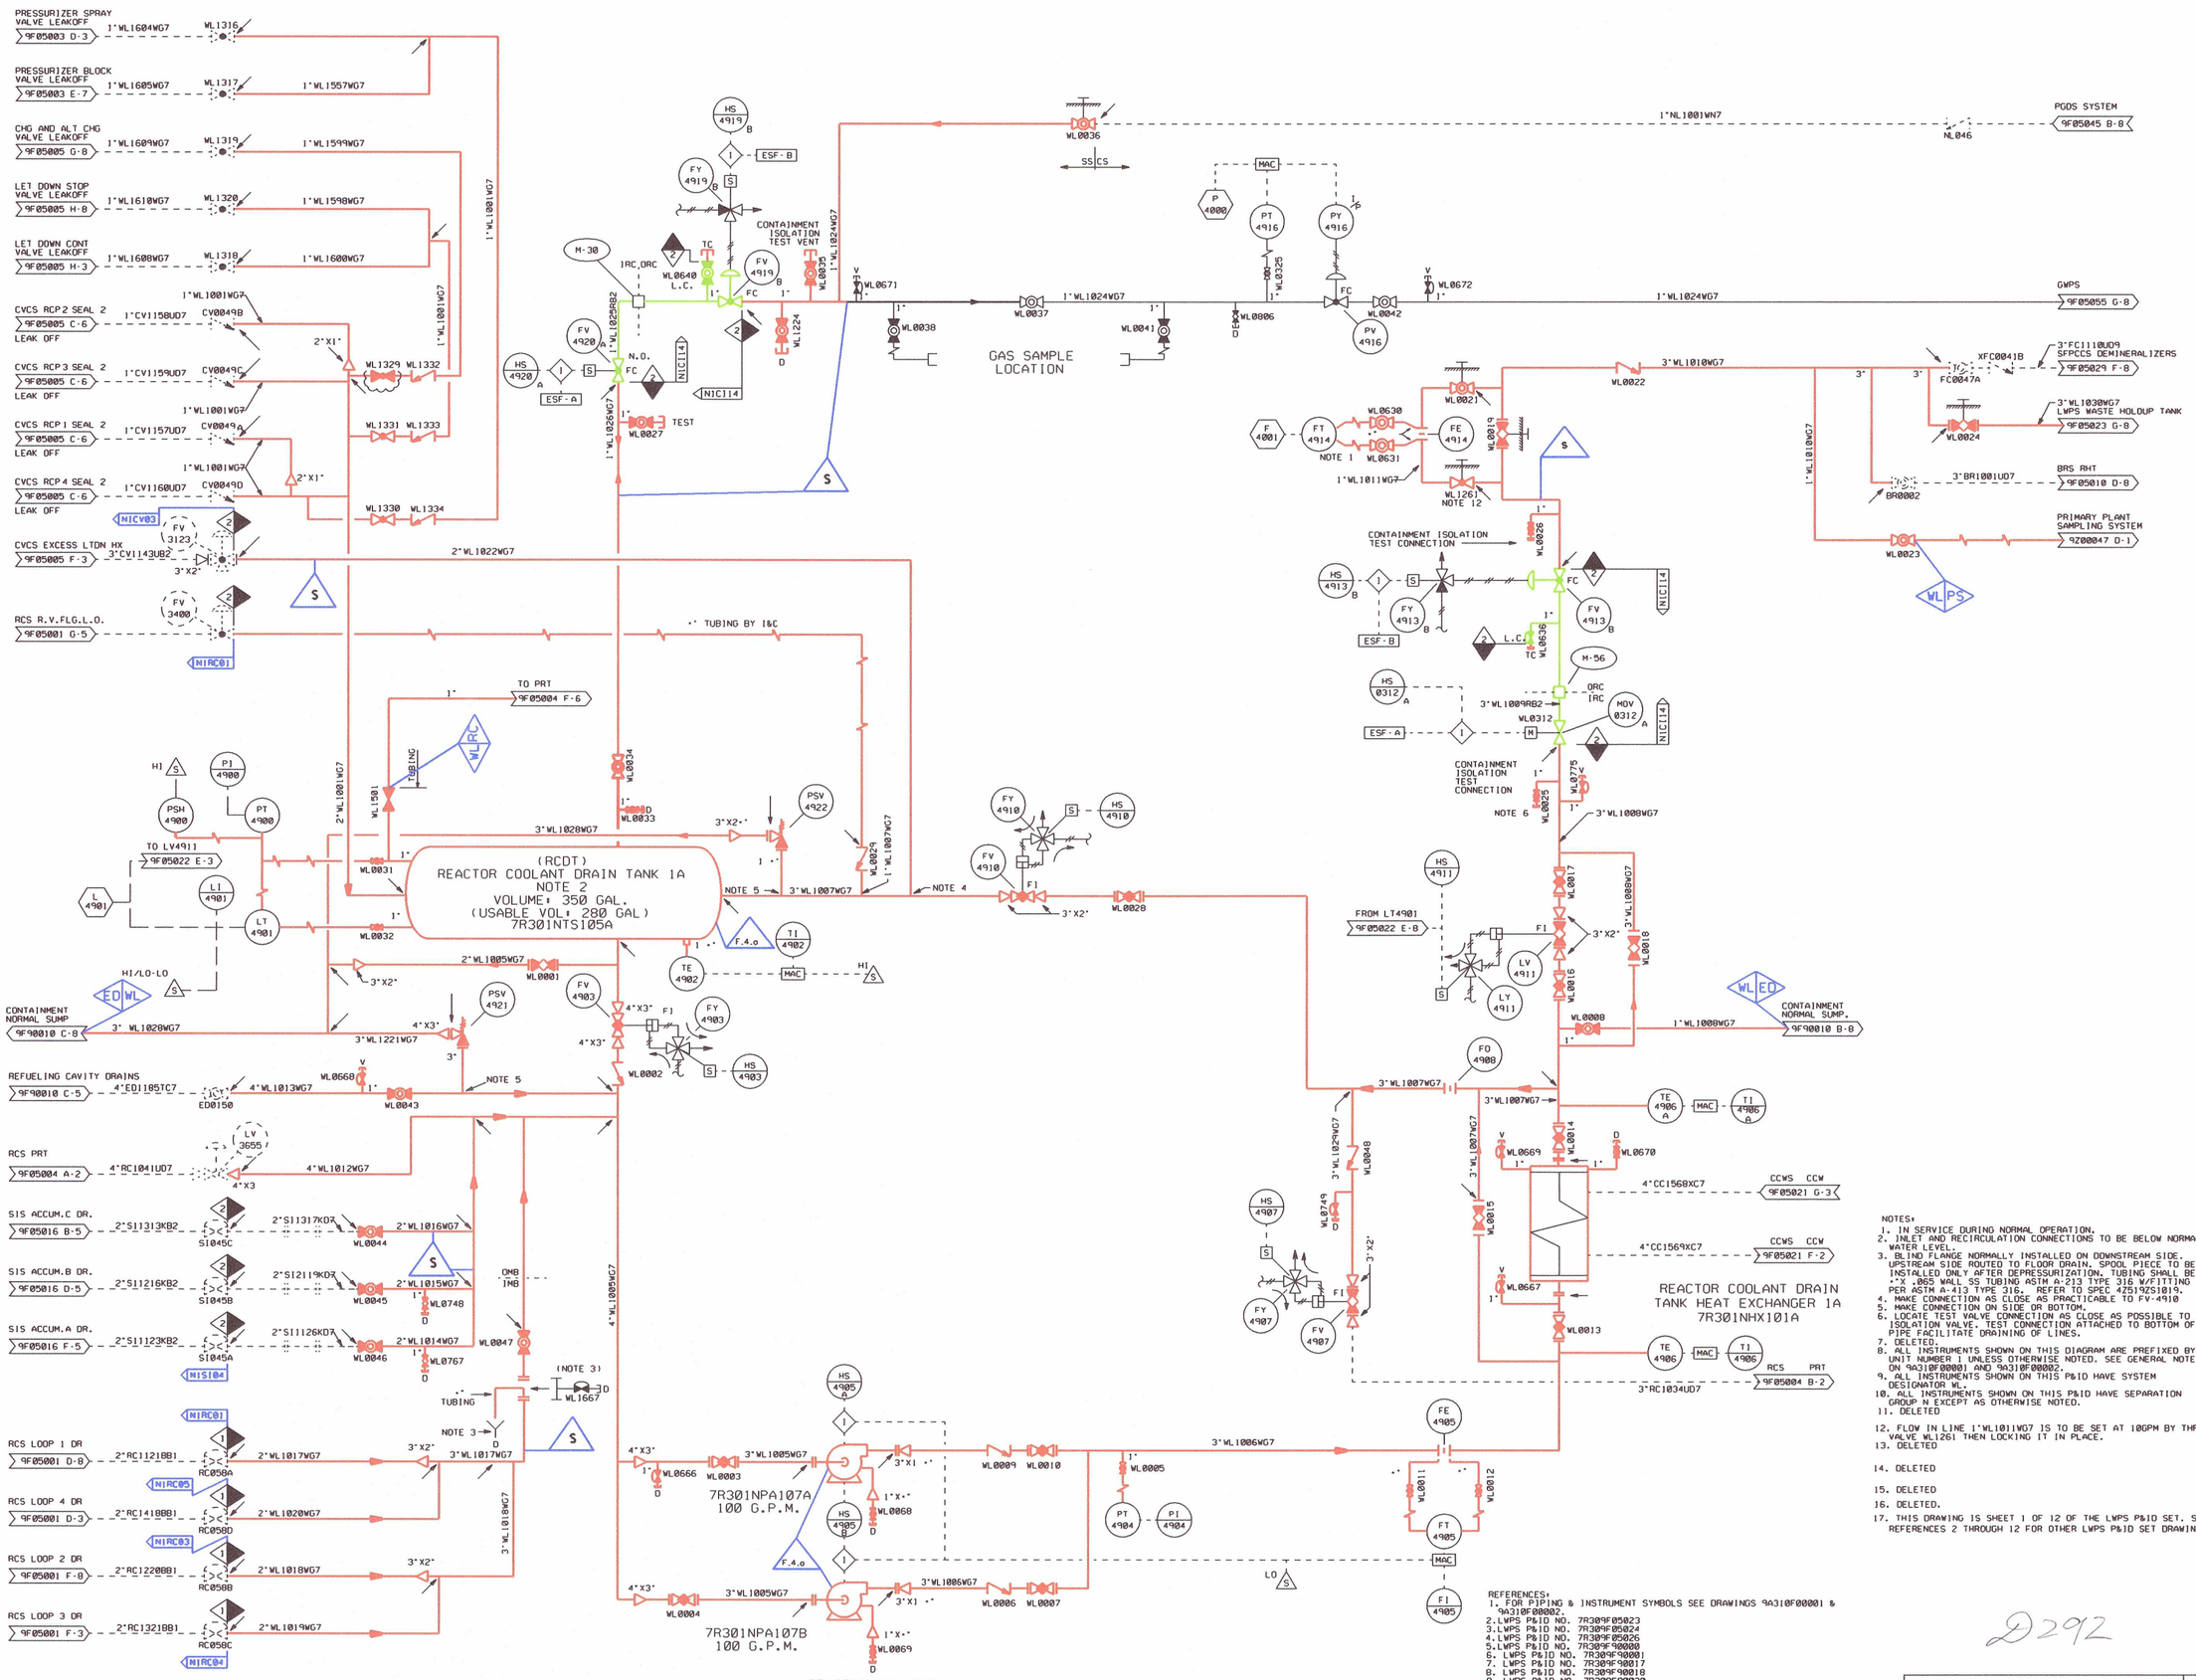

NO.	ISSUE DATE	REVISION	ORIG	CKR	RE	DV	SE
18		INCORP. DCN 0601036	JSH				
17	7-31-03	INCORP. DCN 0301392.	VJM	ON FILE			
16	10-7-97	EDITORIAL/AS-BUILT CHANGE PER CR* 97-14931 & ENGINEERING WALKDOWN.	KS	ON FILE			
0-15	5-31-96	ISSUED FOR CONSTRUCTION.	SIGNATURES ON FILE				

ESSEED.DGN

SOUTH TEXAS PROJECT NUCLEAR OPERATING COMPANY

PIPING AND INSTRUMENTATION DIAGRAM
LIQUID WASTE PROCESSING SYSTEM

PRIORITY	CADD FILE NO.	FSUG. NO.	ST1. NO.	SCALE	DWG. NO.	SHT.	REV.
1	FJA195.181	D070928		NONE	5R309F05022*1		18