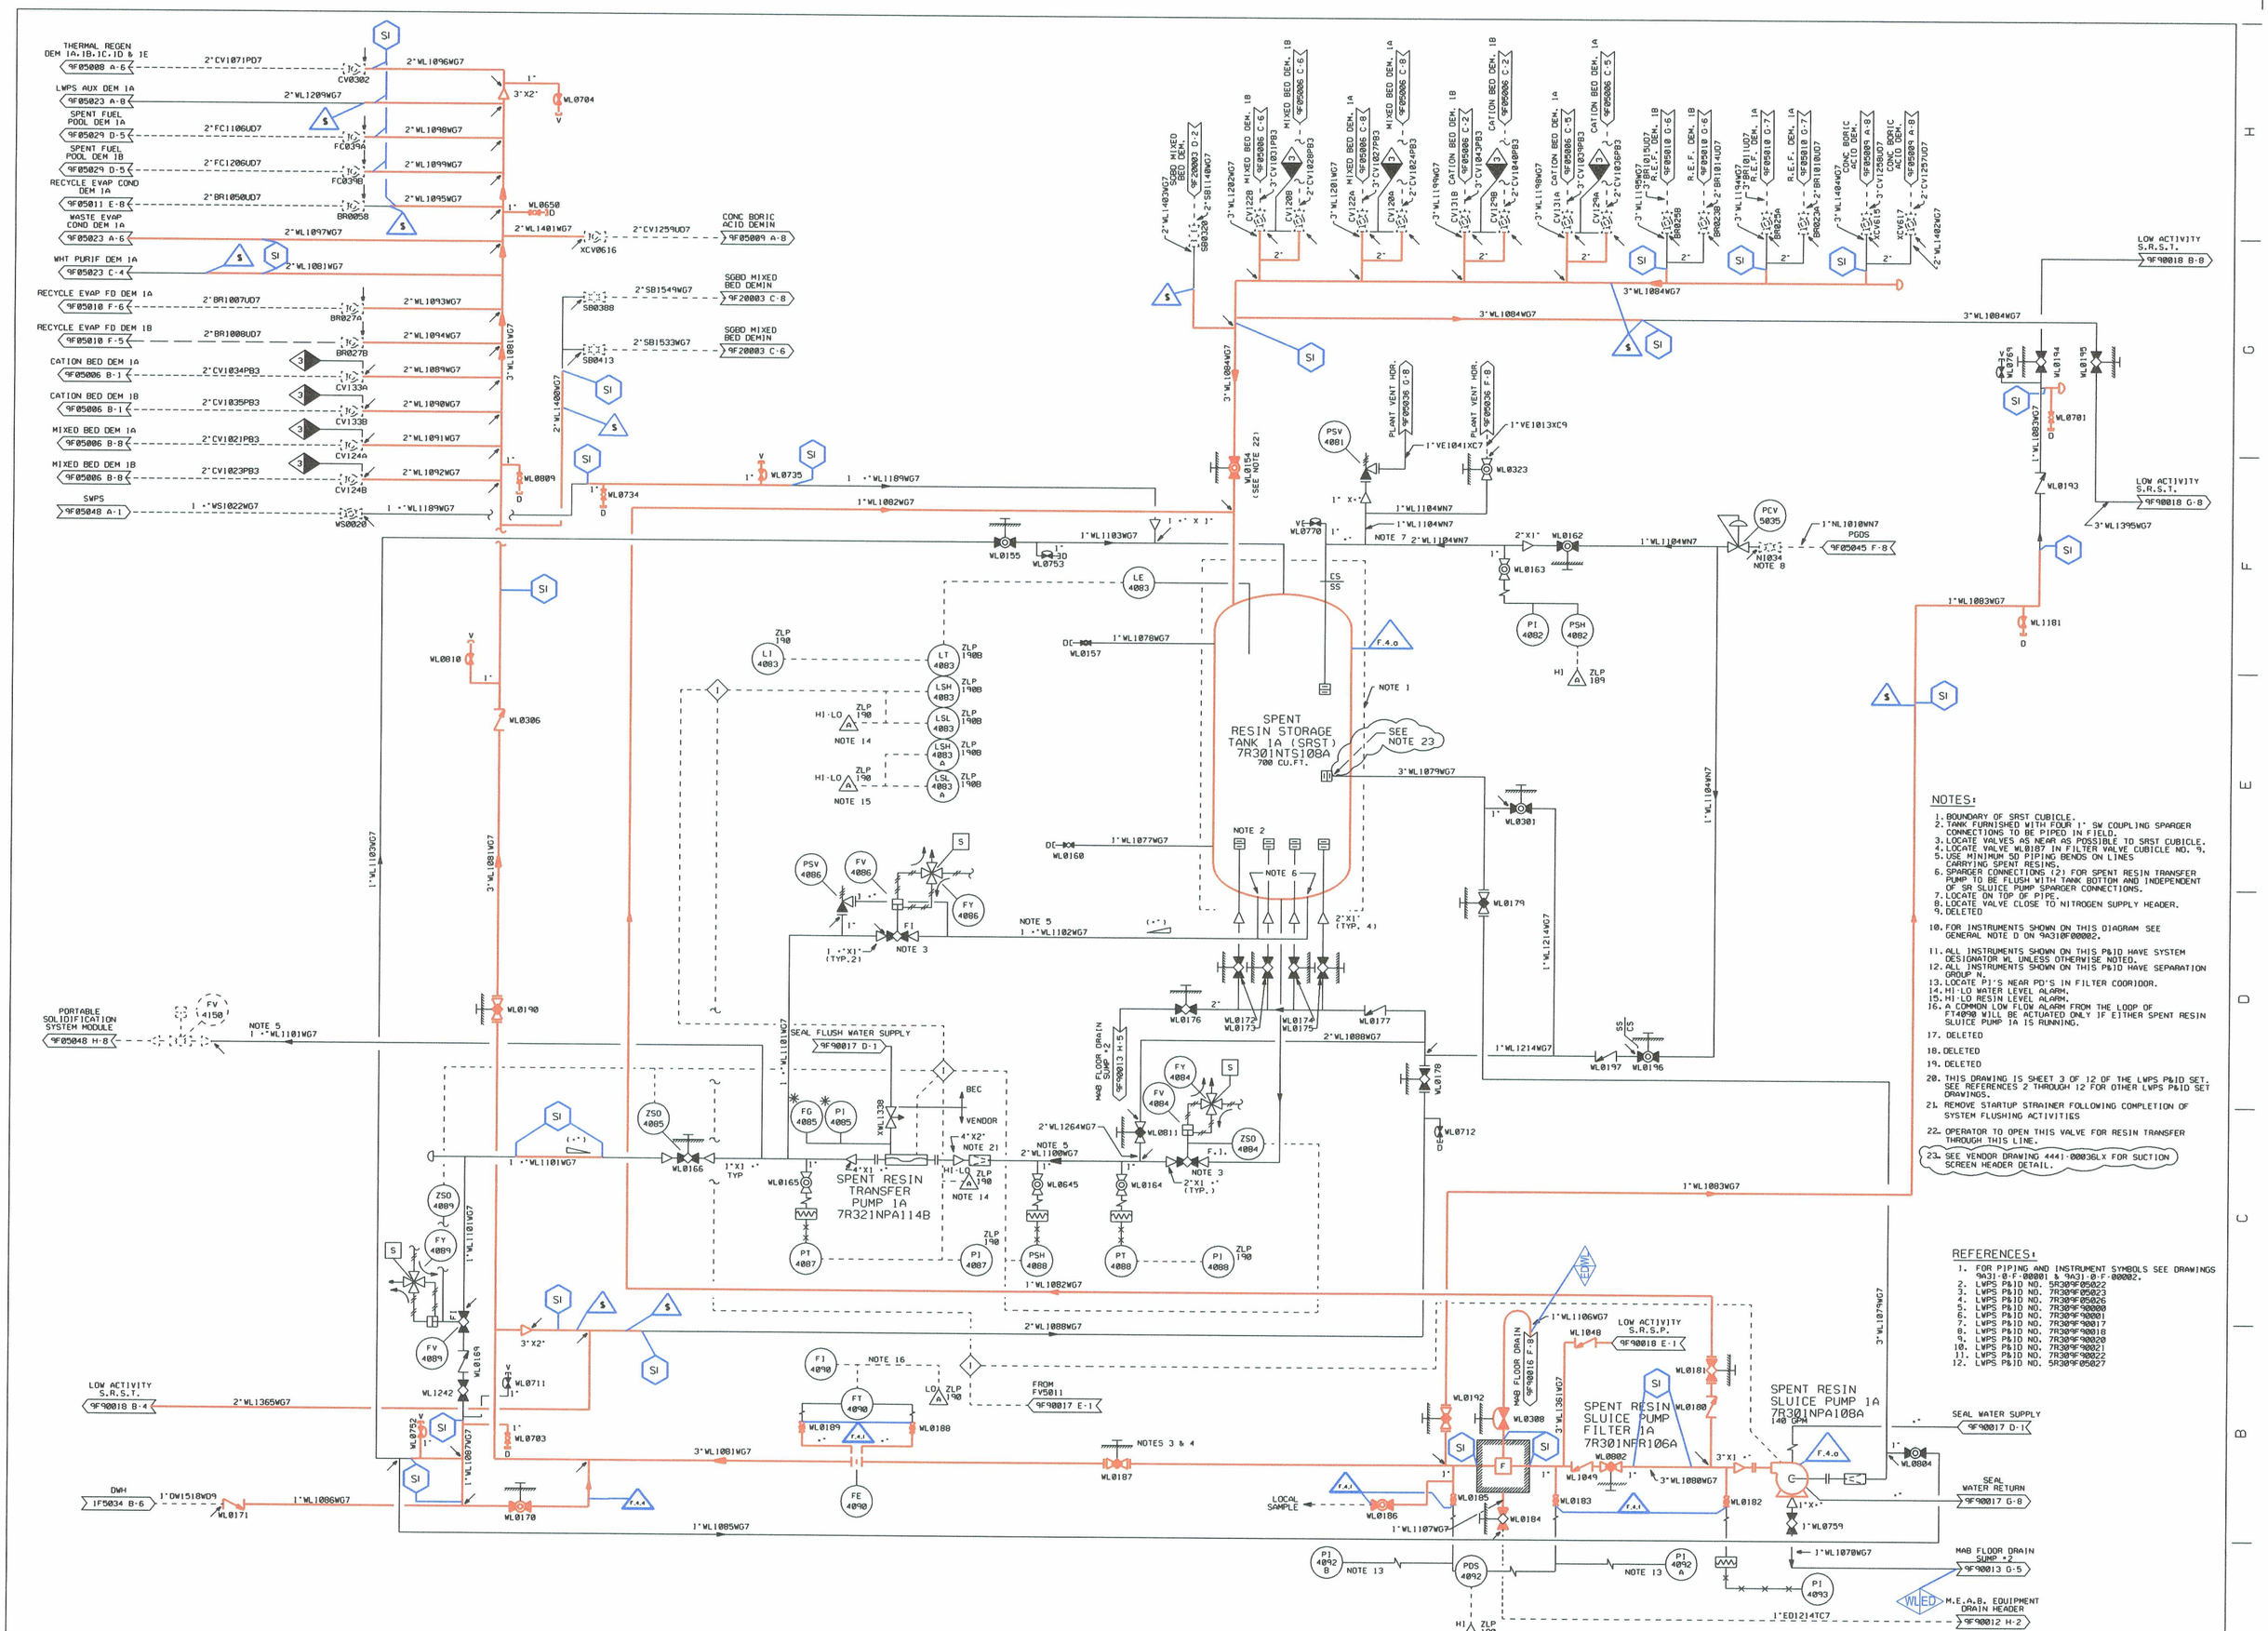

NO.	ISSUE DATE	REVISION	ORIG	CKR	RE	DV	SE
17		INCORP. DCN 9702744.	VJM				
0-16	9-28-82	ISSUED FOR CONSTRUCTION.	SIGNATURES ON FILE				

ESEED.DGN

SOUTH TEXAS PROJECT NUCLEAR OPERATING COMPANY

PIPING AND INSTRUMENTATION DIAGRAM
LIQUID WASTE PROCESSING SYSTEM

PRIORITY	RMSECM NO.	DOC.CTL.NO.	CADD FILE NO.	SCALE	DWG. NO.	REV.
1	7R309F05024*1	D070928	FJA196.171	NONE	7R309F05024*1	17

LR BOUNDARY DRAWING NO.	REV.
LR-STP-WL-7R309F05024#1	0A

D278