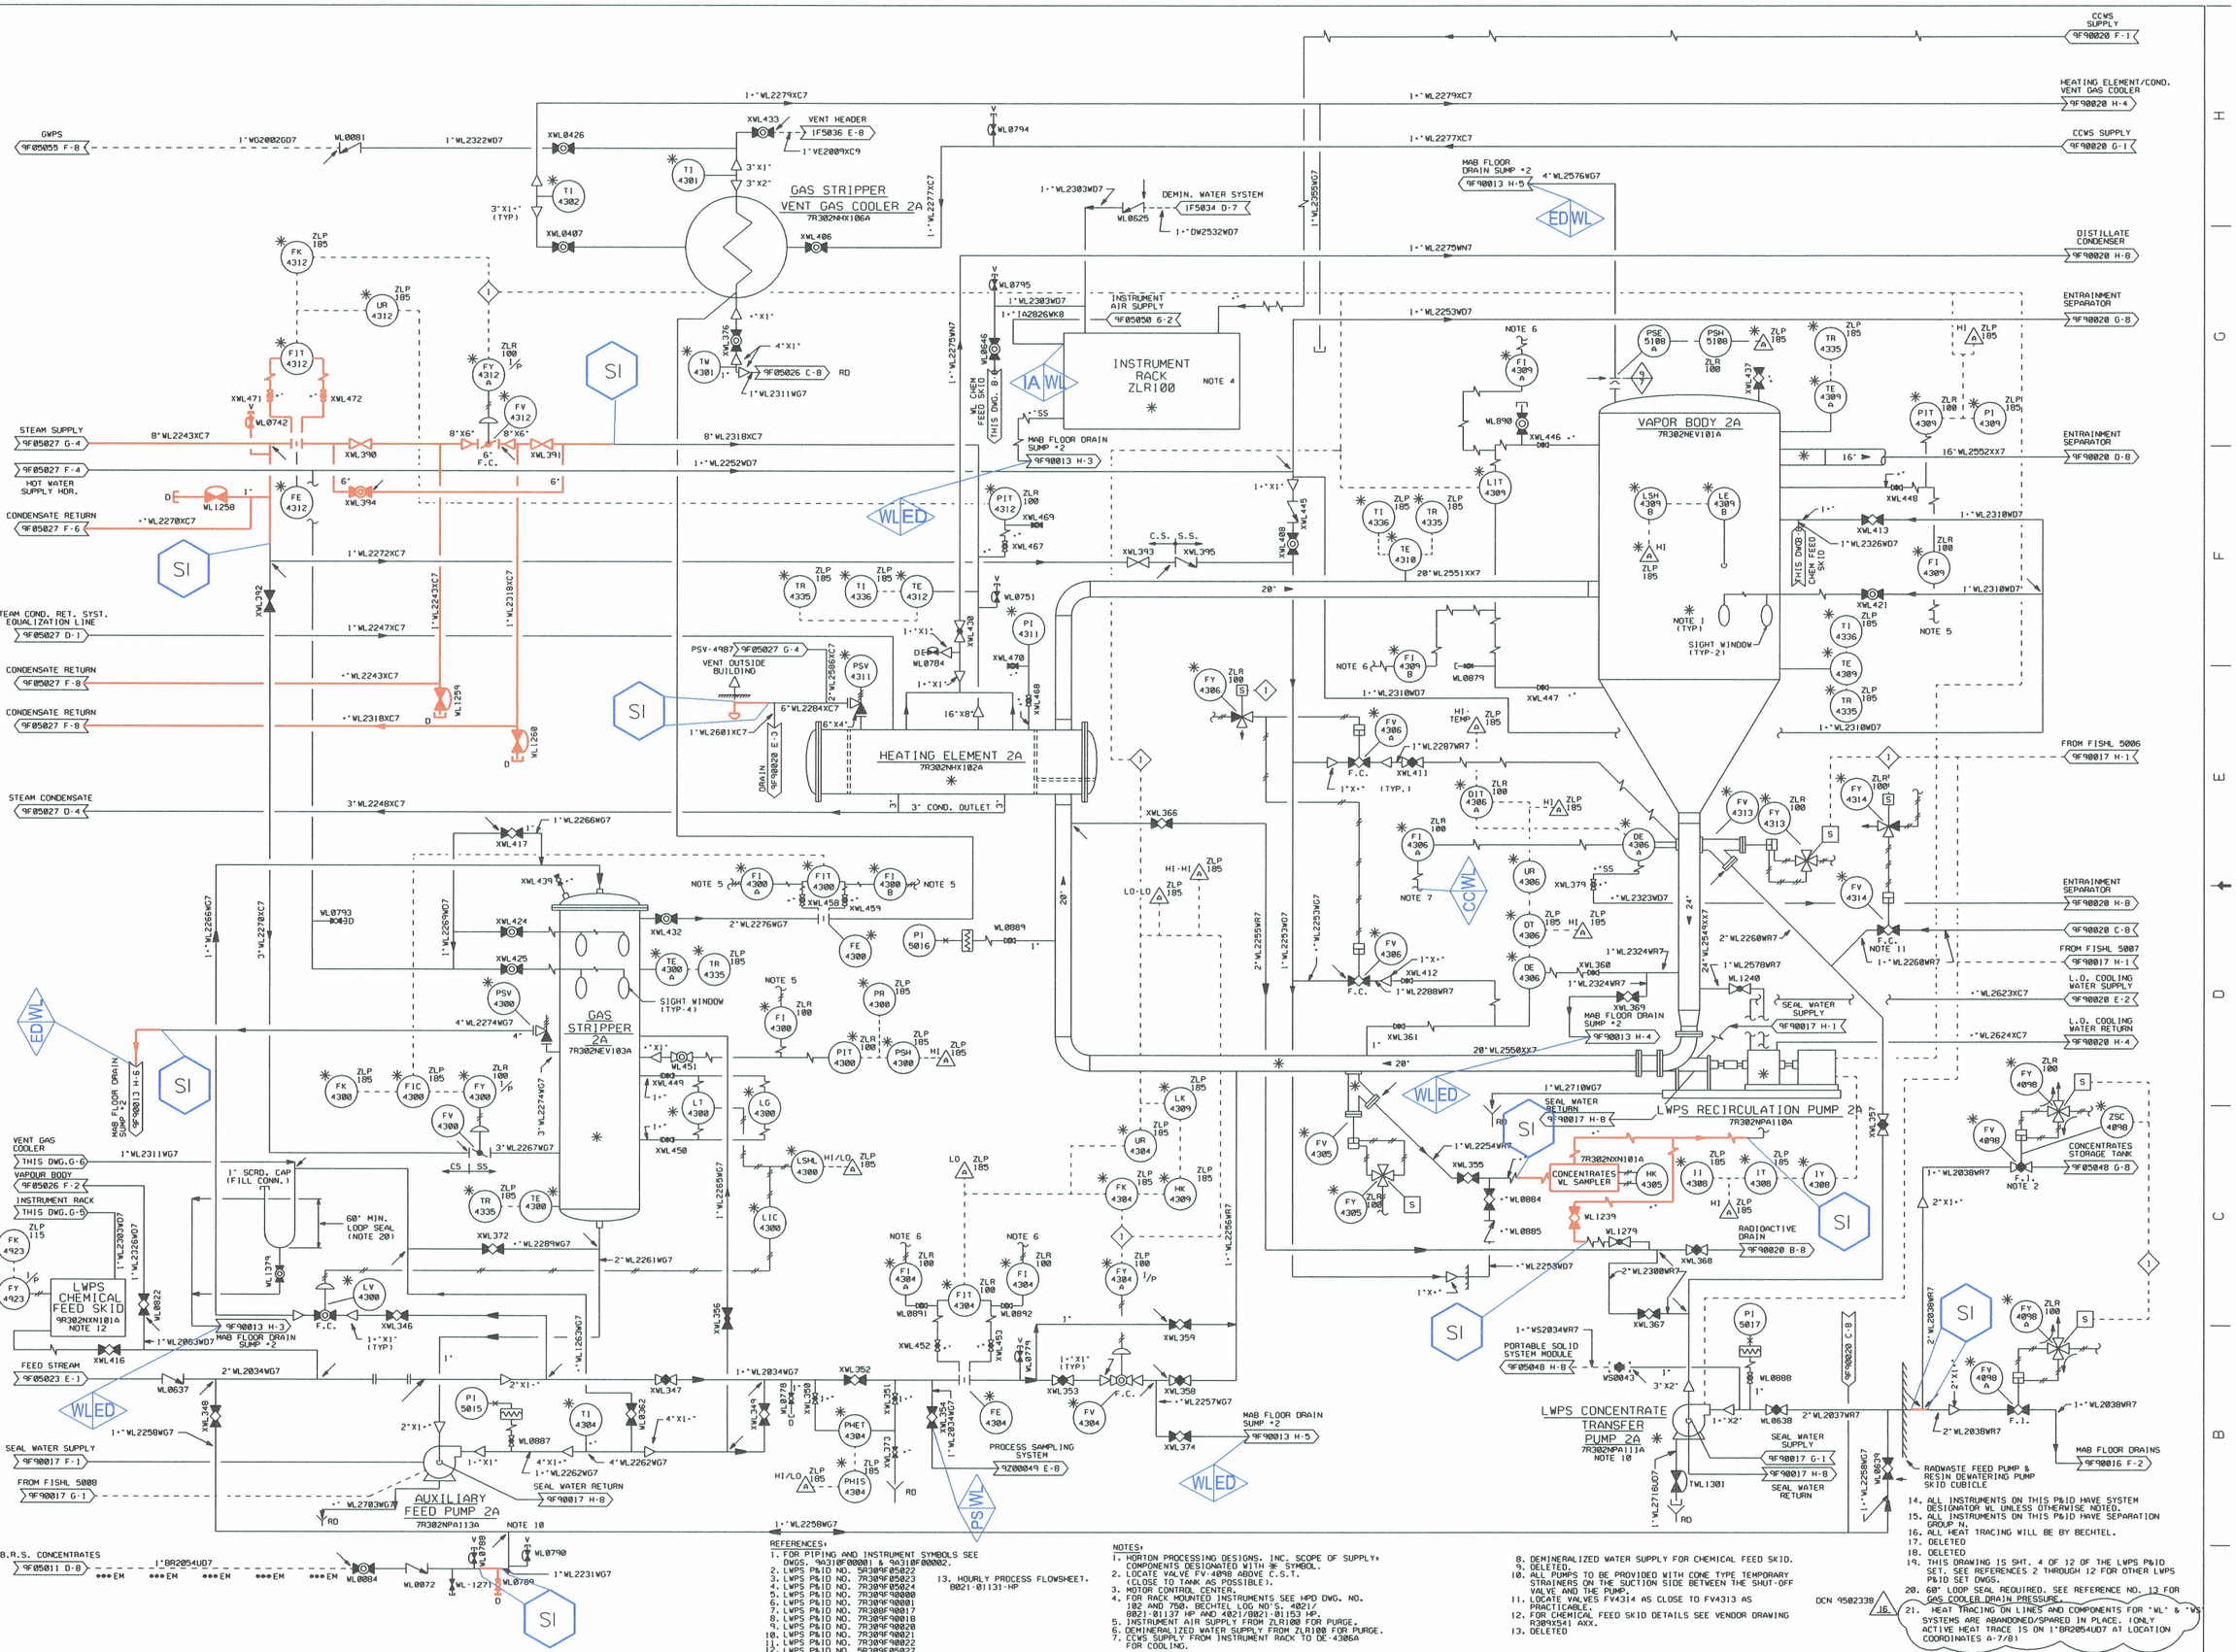

NO.	ISSUE DATE	REVISION	BY	CKR	RE	DV	NA	SE	PE
15	3-4-93	INCORP. DCN MD-2665	SIGNATURES ON FILE						
14	11-19-91	INCORP. DCN MD-2088	SIGNATURES ON FILE						
13	5-3-91	INC. ECN'S 89-M-0126A & 89-M-0126F	SIGNATURES ON FILE						
12	8-31-90	INCORP. DCN MD-1136	SIGNATURES ON FILE						
11	7-10-90	HL&P ASSUMES DESIGN CHANGE CONTROL & INC. DCN MD-94	SIGNATURES ON FILE						
0-10	9-28-82	ISSUED FOR CONSTRUCTION	SIGNATURES ON FILE						

NO.	ISSUE DATE	REVISION	BY	CKR	RE	DV	NA	SE	PE
16		INCORP. DCN 9502338	KS						

EDWG_DCN

HOUSTON LIGHTING & POWER COMPANY
SOUTH TEXAS PROJECT ELECTRIC GENERATING STATION

PIPING AND INSTRUMENTATION DIAGRAM
LIQUID WASTE PROCESSING SYSTEM
WASTE EVAPORATOR PACKAGE

SCALE	DWG. NO.	REV.
NONE	7R309F05026 •2	16

PRIORITY 1 — DC NO. 0070928 — FJA562.161

LR BOUNDARY DRAWING NO.	REV.
LR-STP-WL-7R309F05026#2	0

2301