DWG NO	REFERENCE	DWG NO	REFERENCE
9E0PEAG.H.J-N.*1. *2 SHT.01	1/L-480V L/C 1N.1P.1R.1S.1T.1U.1W	9E0PFBA-D*1. *2 SHT.01	1/L-NON CLASS 1E MCCS
0E0PGAA SHT.01	1/L-13.8KV BUS 1K.1L	9E0PEAA-F*1. *2 SHT.01	1/L-480V L/C 1F.1G.1H.1J.1K.1L
0E0PEAA-G SHT.01	1/L-480V L/C 12F.12G.12H.12J-12M	9E0PKAA.B.C*1. *2 SHT.01	1/L-4.16KV BUS E1A.B.C
0E0PFAA-T SHT.01	1/L-480V COMMON MCCS	9E0PDAA*1. *2 SHT.01	1/L-4.16KV BUS 1D
9E0PMAA-M*1. *2 SHT.01	1/L-CLASS 1E MCCS	9E0PCAA.B.C.D*1. *2 SHT.01	1/L-13.8KV 1F.1G.1H.1J
9E0PFAA-Z*1. *2 SHT.01	1/L-NON CLASS 1E MCCS	9E0AAAD*1. *2 SHT.01	PHASING DIAGRAM
9E0PLAA.B.C*1. *2 SHT.01	1/L-480V L/C-E1A.B.C	9E0AAAA*1. *2 SHT.01	1/L-MAIN GEN & XFMRS

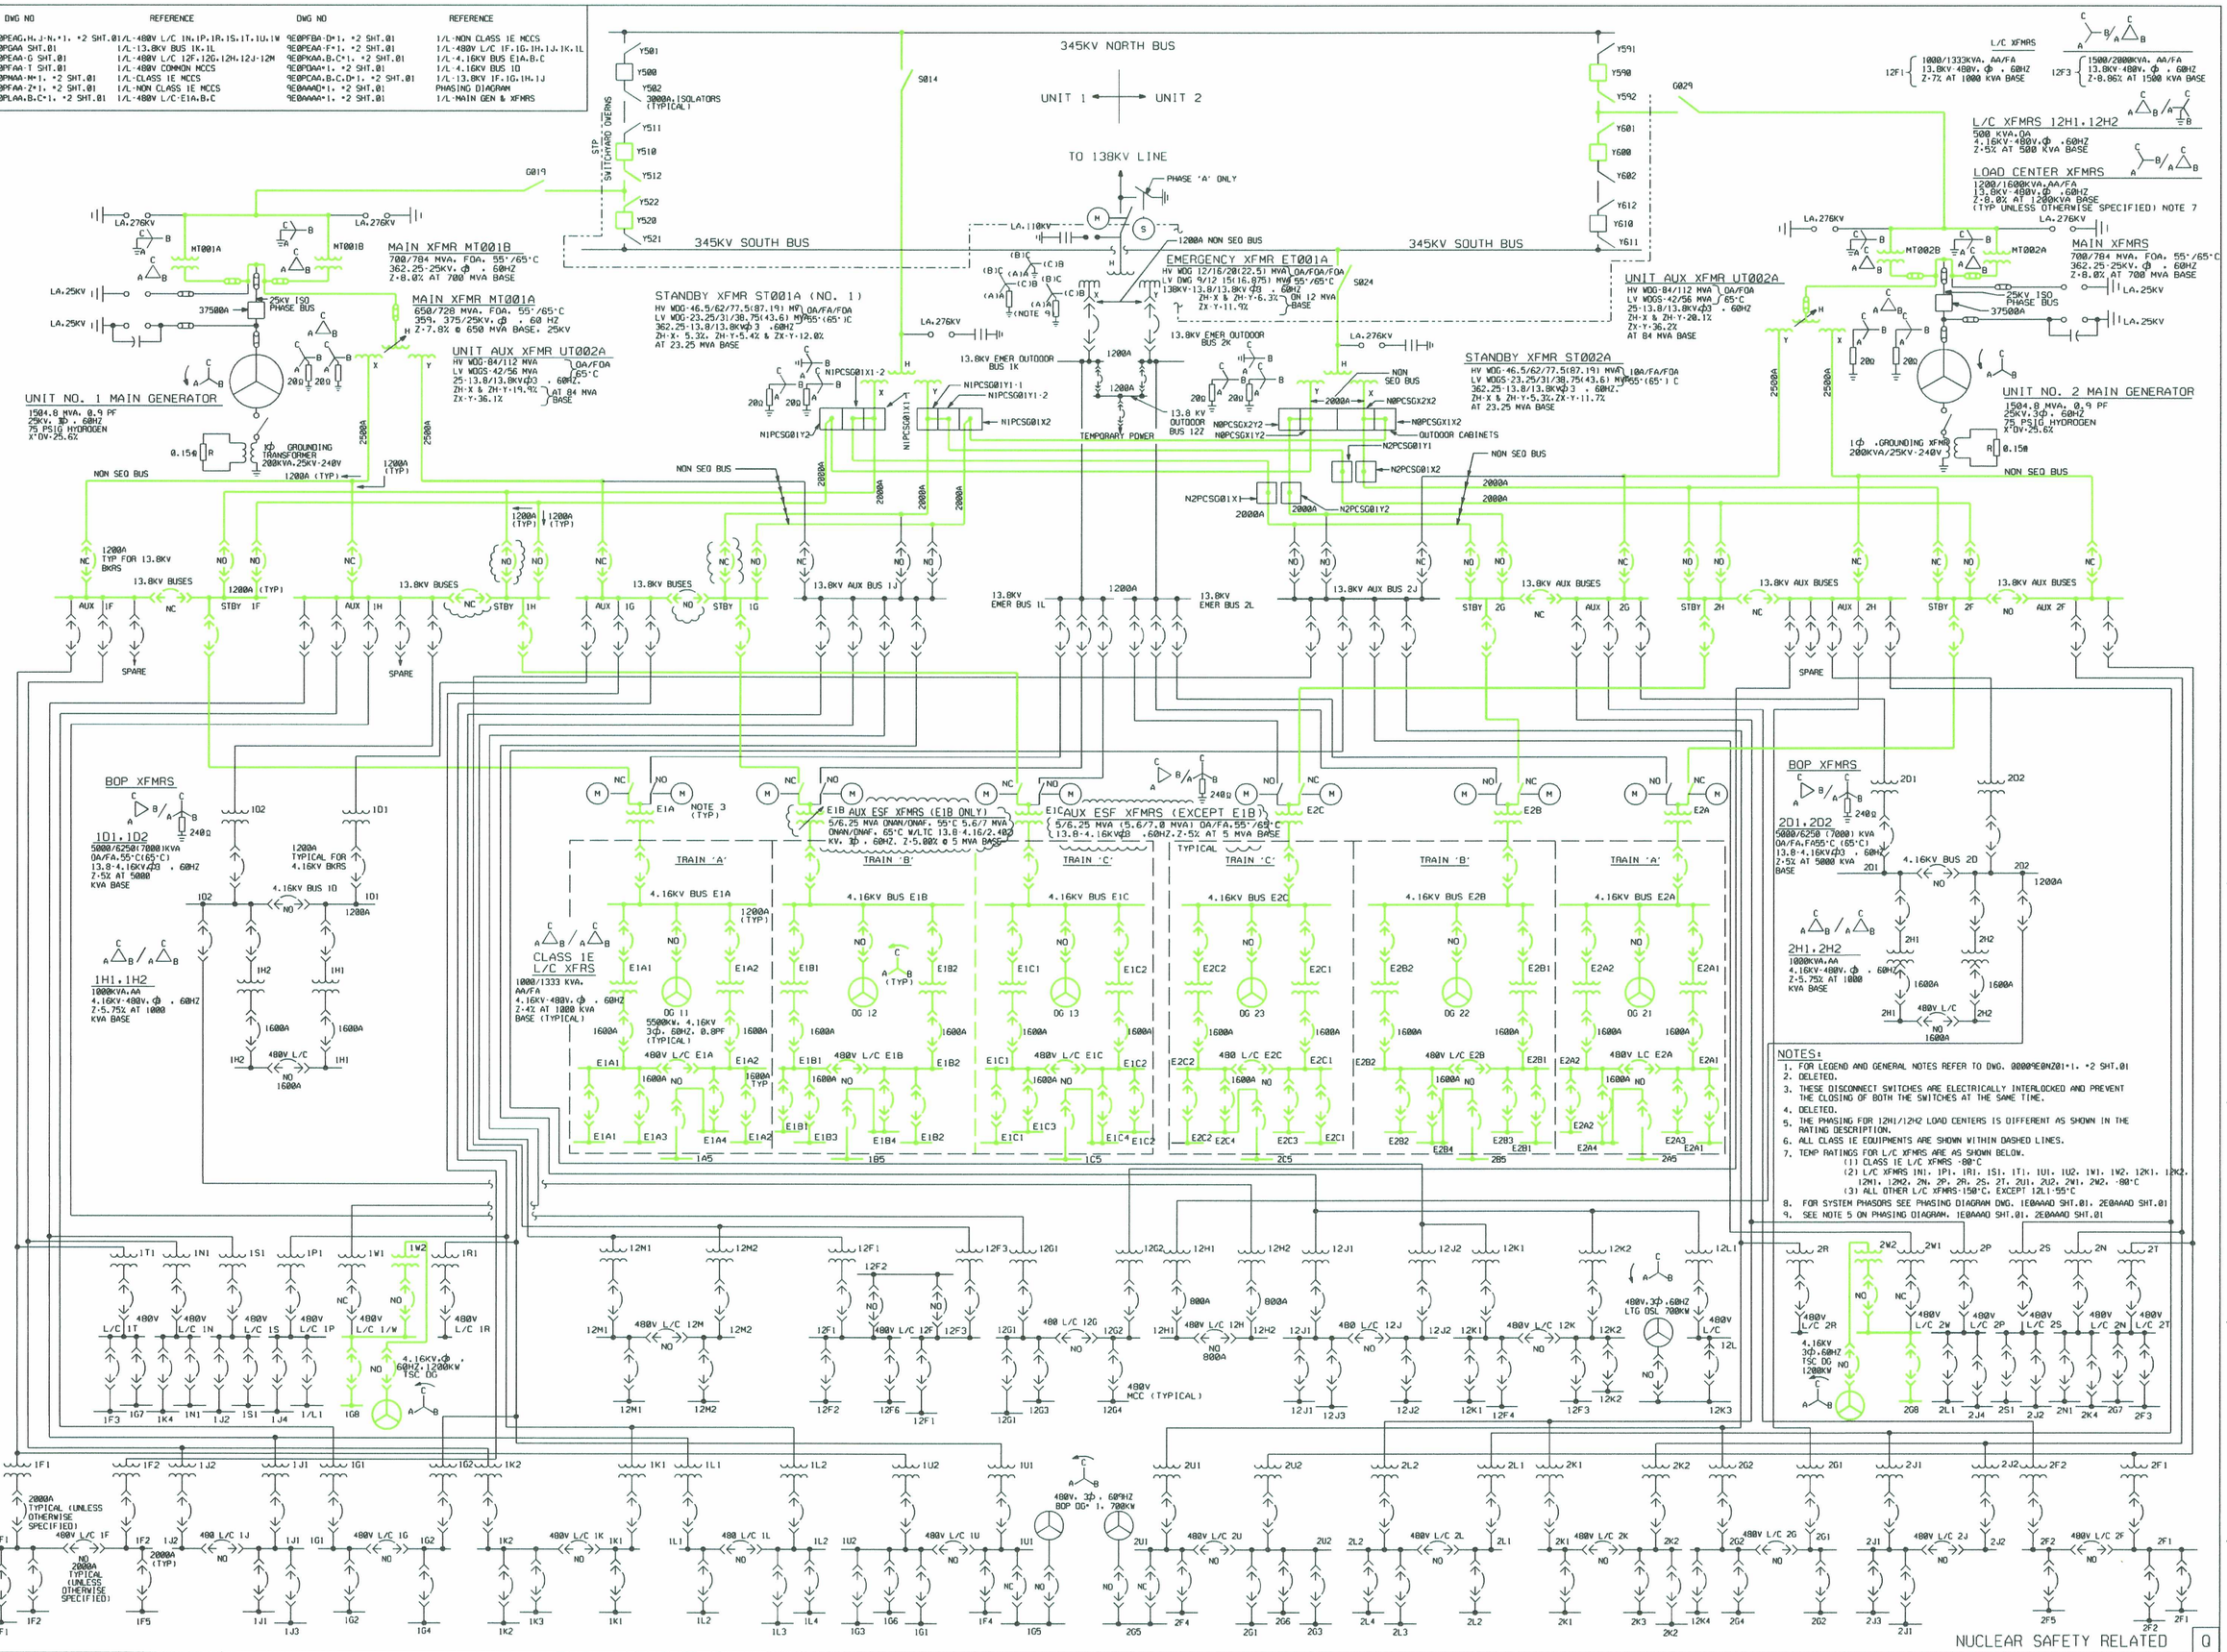

NO.	ISSUE DATE	REVISION	ORIG	CKR	RE	DV	SE
21		INCORP. DCN 0901876 AND REVISED PER CR.09-117-9.	JGL				
20	9-5-07	INCORP. DCN 0700849.	JSH	ON FILE			
19	6-23-05	INCORP. DCN 0500726.	VJM	ON FILE			
18	10-16-02	REVISED PER CR 02-13827-1	JGL	ON FILE			
0-17	8-20-83	ISSUED FOR CONSTRUCTION.	SIGNATURES ON FILE				

NO.	ISSUE DATE	REVISION	ORIG	CKR	RE	DV	SE

SOUTH TEXAS PROJECT
NUCLEAR OPERATING COMPANY

PRIORITY	CADD FILE NO.	FSUG. NO.	STI. NO.
1	E0187.211	D070928	

SINGLE LINE DIAGRAM
MAIN ONE LINE DIAGRAM
UNIT NO. 1 & 2

SCALE	DWG. NO.	SHT.	REV.
NONE	00000E0AAAA	01	21

LR BOUNDARY DRAWING NO.	REV.
LR-STP-ELEC-00000E0AAAA	0A

D319X

ESEED.DGN