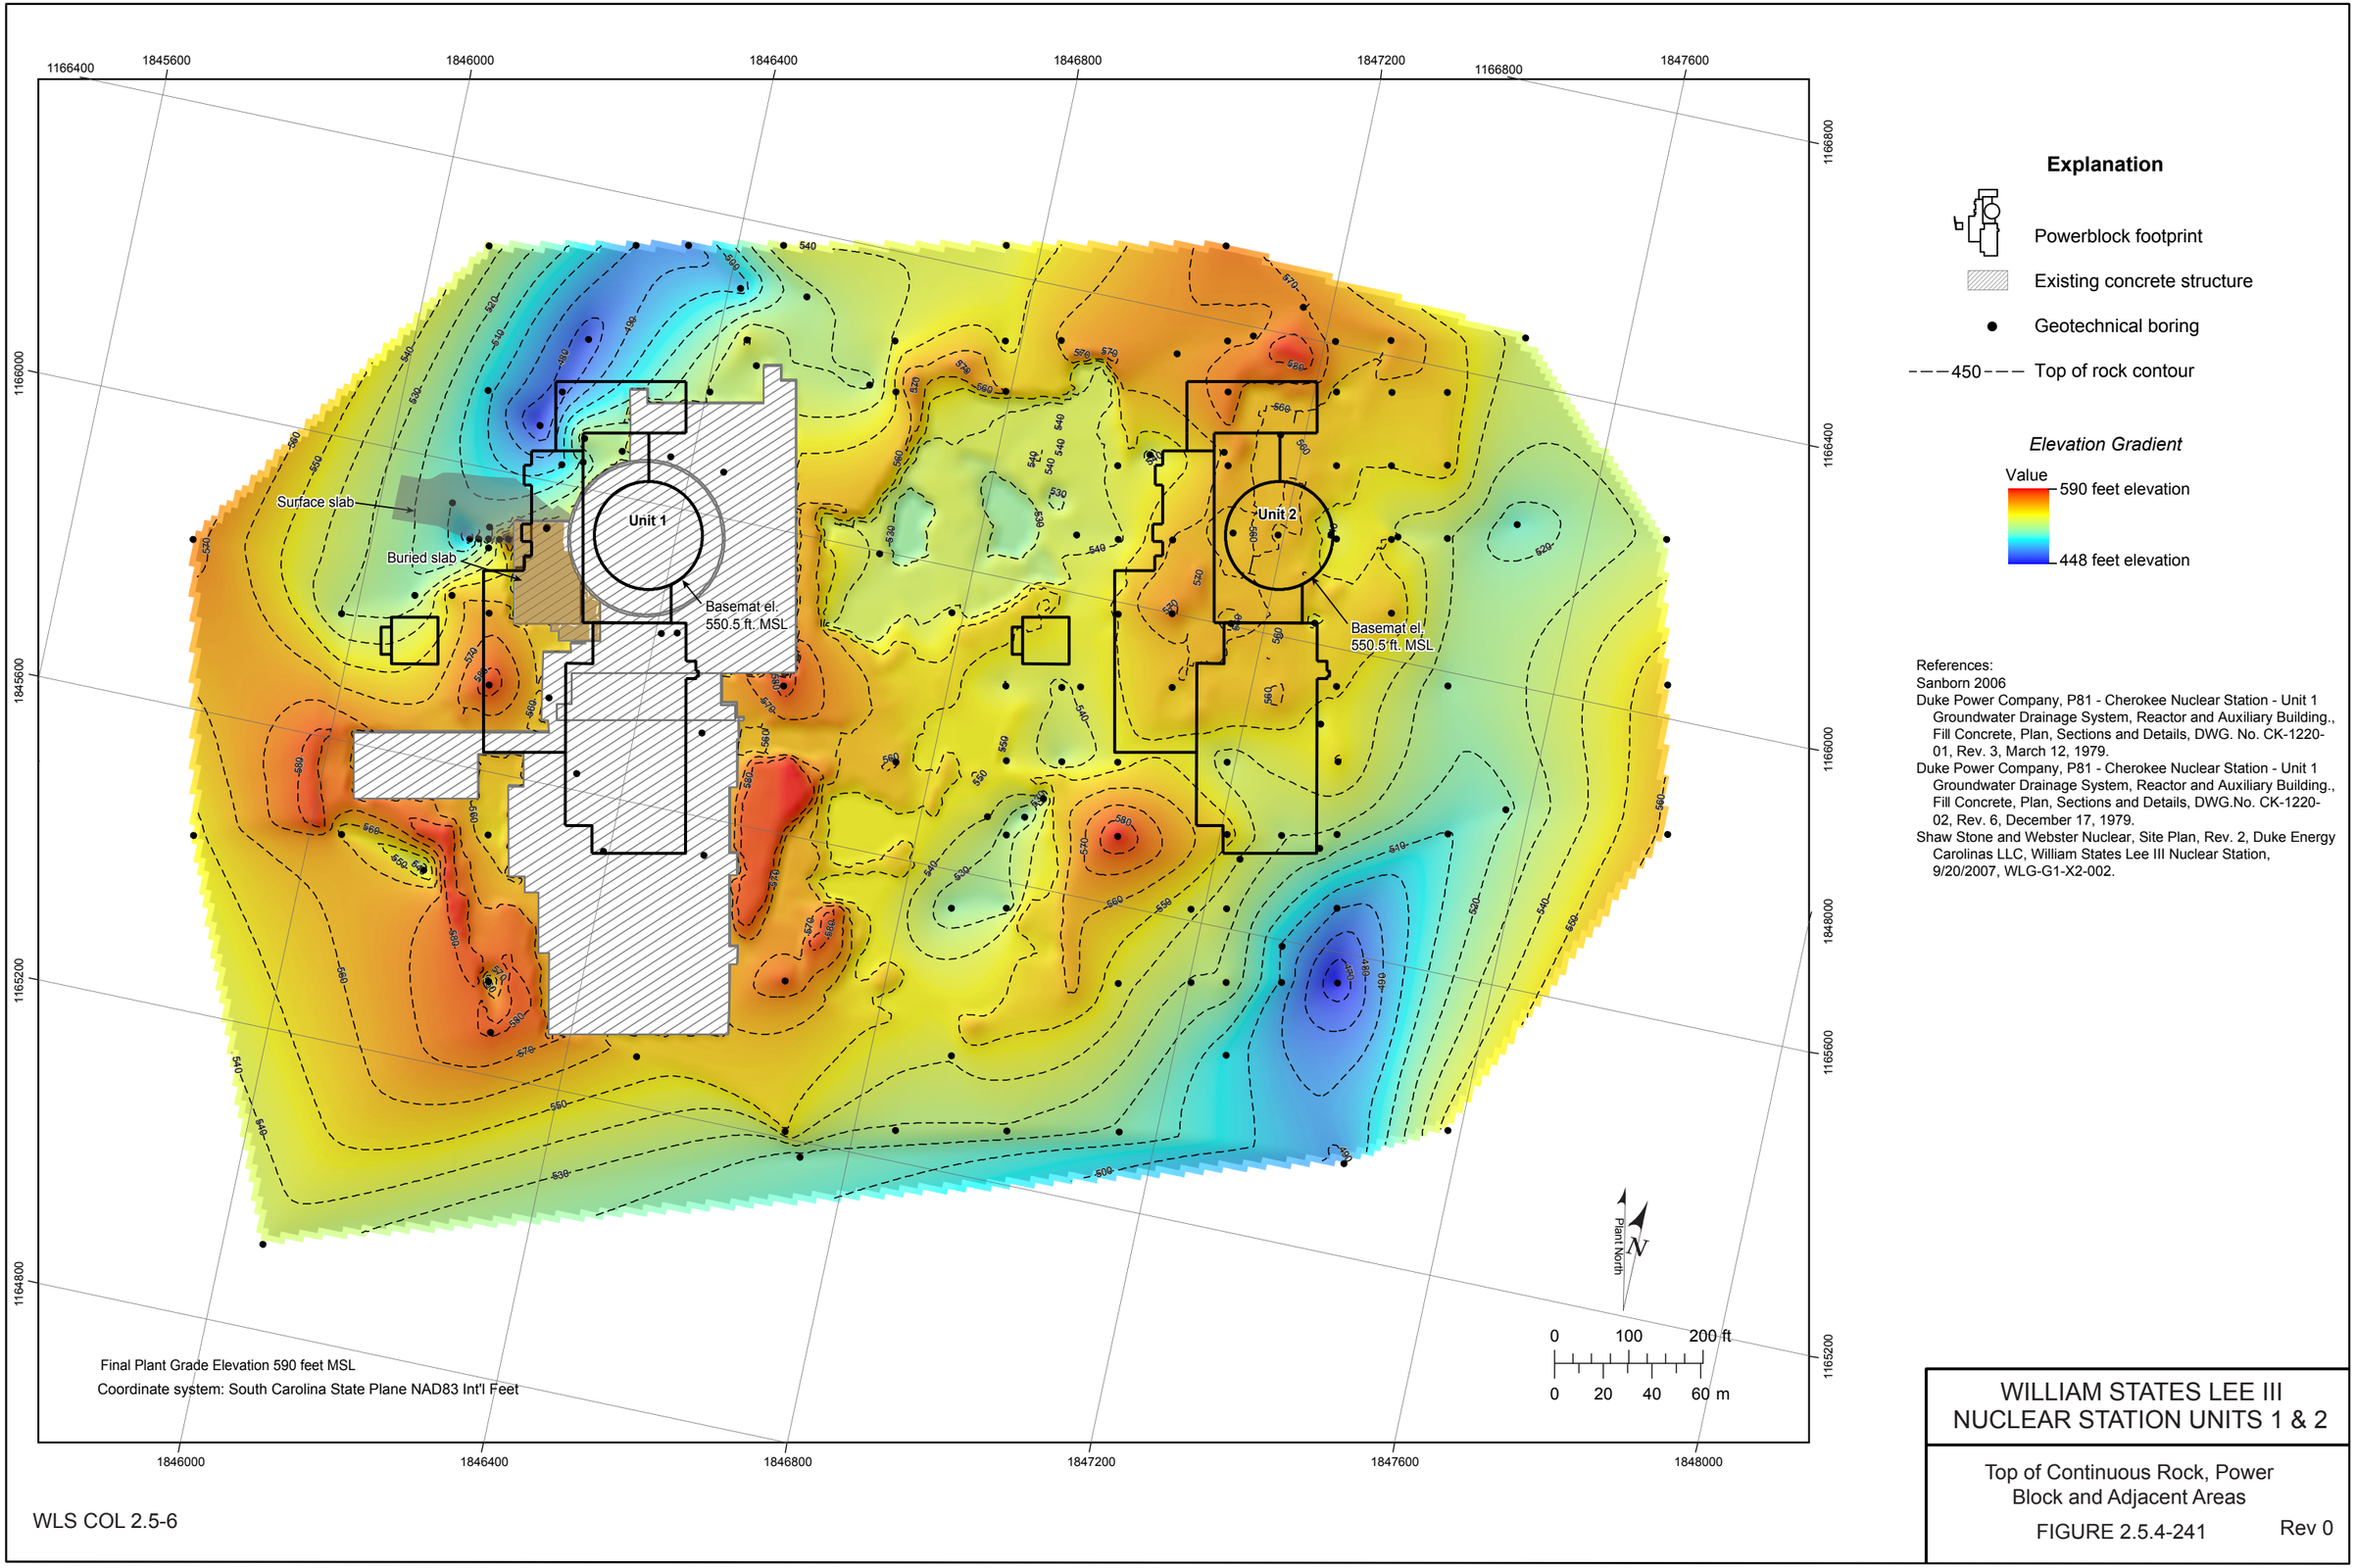

References:
Sanborn 2006
Duke Power Company, P81 - Cherokee Nuclear Station - Unit 1 Groundwater Drainage System, Reactor and Auxiliary Building., Fill Concrete, Plan, Sections and Details, DWG. No. CK-1220-01, Rev. 3, March 12, 1979.
Duke Power Company, P81 - Cherokee Nuclear Station - Unit 1 Groundwater Drainage System, Reactor and Auxiliary Building., Fill Concrete, Plan, Sections and Details, DWG.No. CK-1220-02, Rev. 6, December 17, 1979.
Shaw Stone and Webster Nuclear, Site Plan, Rev. 2, Duke Energy Carolinas LLC, William States Lee III Nuclear Station, 9/20/2007, WLG-G1-X2-002.

WILLIAM STATES LEE III
NUCLEAR STATION UNITS 1 & 2

Top of Continuous Rock, Power Block and Adjacent Areas

FIGURE 2.5.4-241

Rev 0

WLS COL 2.5-6