LEGEND:
CLEAN BORROW SURFACE
EXISTING SURFACE

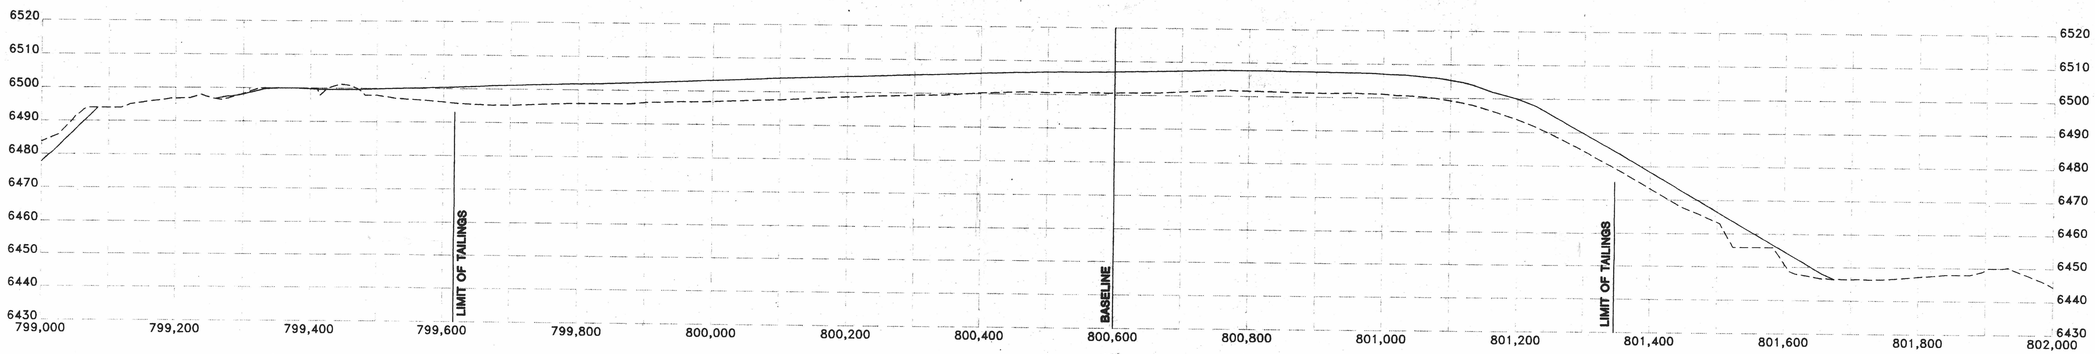

SECTION AT NORTHING 779,400

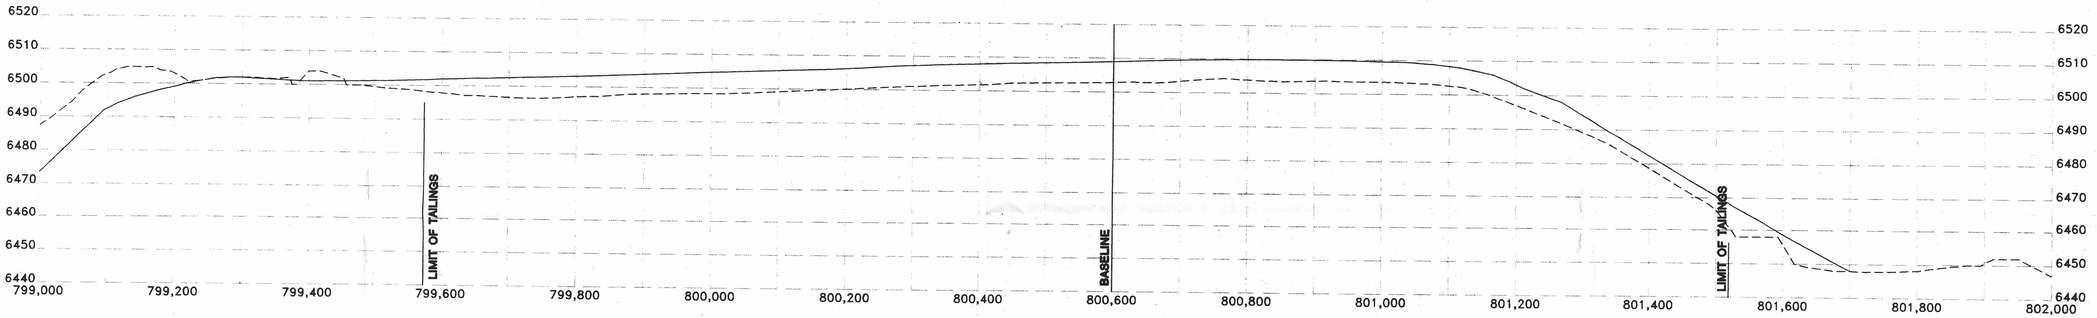

SECTION AT NORTHING 779,300

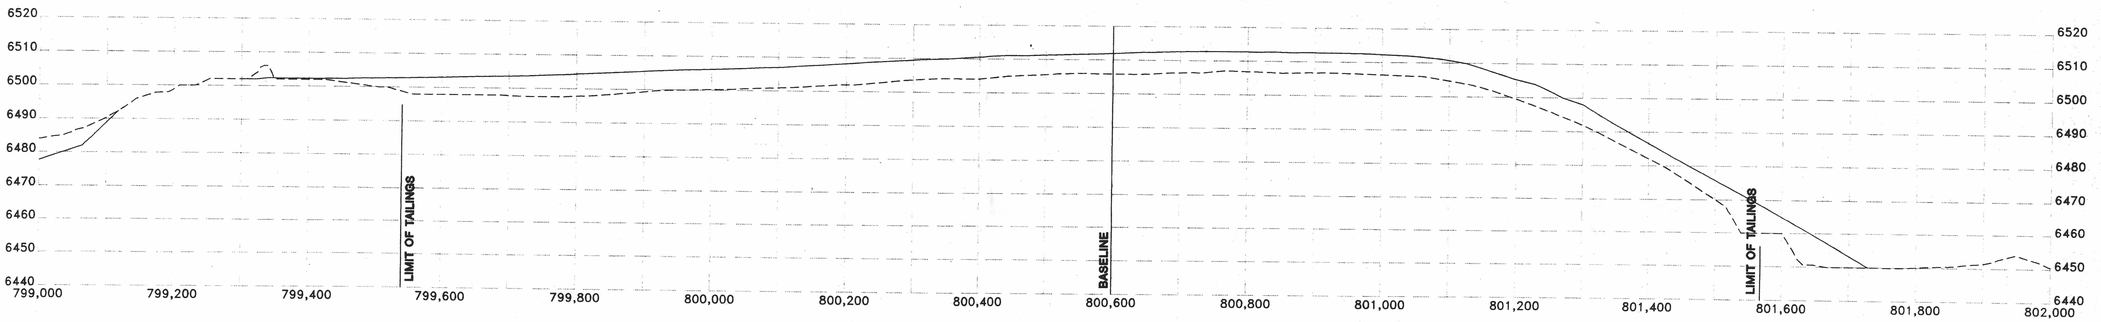

SECTION AT NORTHING 779,200

ANSTEC APERTURE CARD

HORIZONTAL SCALE. . . . . 1"=100'
VERTICAL SCALE: . . . . . 1"=20'
(5 TIMES VERTICAL EXAGGERATION)

REVISIONS

NO	DESCRIPTION	BY	CHKD.	APPROVED	DATE
1	PRELIMINARY DESIGN	RDP		KJB	11/95
2	SUBSTANTIAL DESIGN	RDP		KJB	3/96

REFERENCES

DRAWING NO.	DRAWING TITLE
17	POND #2 BASELINE CROSS SECTION

DESIGNERS

ENGINEERING RECORD	BY	DATE
RADON BARRIER	TEK	1/96
GRADING PLAN	KJB	2/96

PREPARED BY
engineering planning surveying
p.c.
PHONE (307) 637-6067
2085 WESTLAND ROAD
CHEYENNE, WY 82001
SHEPHERD MILLER INCORPORATED

PREPARED FOR
WYOMING DEPARTMENT OF ENVIRONMENTAL QUALITY
LAND QUALITY DIVISION

TITLE
POND #2 CROSS SECTIONS
NORTHING 779,400 TO 779,200

PROJECT:	DATE:	DRAWING	REVISION
04-428	MAR 20, 1996	22	2
SCALE: 1" = 100'	ACAD FILE: CROSS		