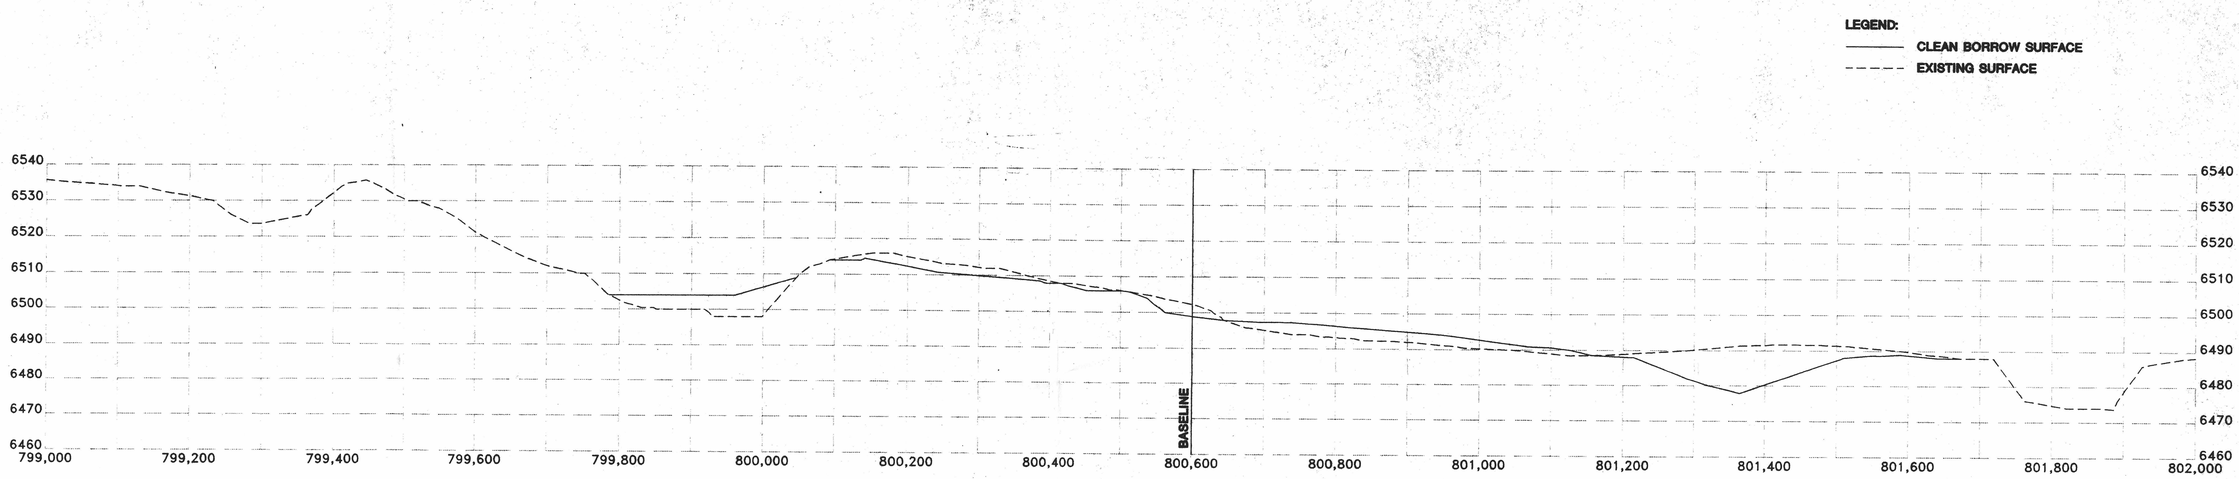

SECTION AT NORTHING 777,400

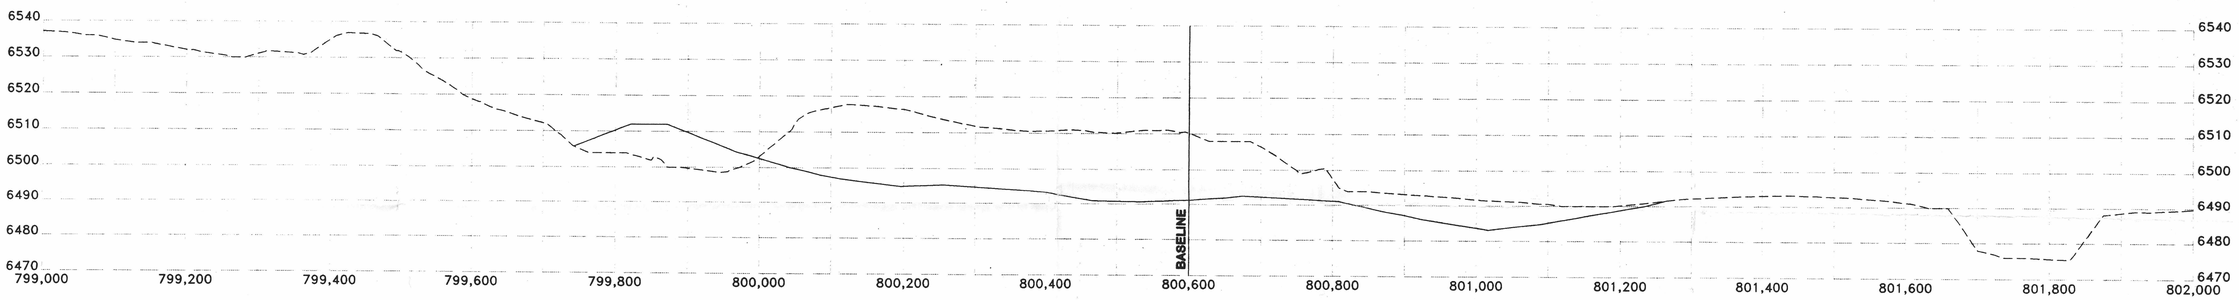

SECTION AT NORTHING 777,300

ANSTEC APERTURE CARD

HORIZONTAL SCALE: . . . . 1"=100'
VERTICAL SCALE: . . . . . 1"=20'
(5 TIMES VERTICAL EXAGGERATION)

REVISIONS

NO	DESCRIPTION	BY	CHKD.	APPROVED	DATE
1	PRELIMINARY DESIGN	RDP		KJB	11/95
2	SUBSTANTIAL DESIGN	RDP		KJB	3/96

REFERENCES

DRAWING NO.	DRAWING TITLE
17	POND #2 BASELINE CROSS SECTION

DESIGNERS

ENGINEERING RECORD	BY	DATE
RADON BARRIER	TEK	1/96
GRADING PLAN	KJB	2/96

PREPARED BY

engineering planning surveying
avi p.c.
PHONE (307) 637-6017
2035 WESTLAND ROAD
CHEYENNE, WY 82009
SHEPHERD MILLER INCORPORATED

PREPARED FOR

WYOMING DEPARTMENT OF ENVIRONMENTAL QUALITY
LAND QUALITY DIVISION

TITLE

D29

POND #2 CROSS SECTIONS
NORTHING 777,400 TO 777,300

PROJECT:	04-428	DATE:	MAR 20, 1996	DRAWING	REVISION
SCALE:	1" = 100'	ACAD FILE:	CROSS	29	2