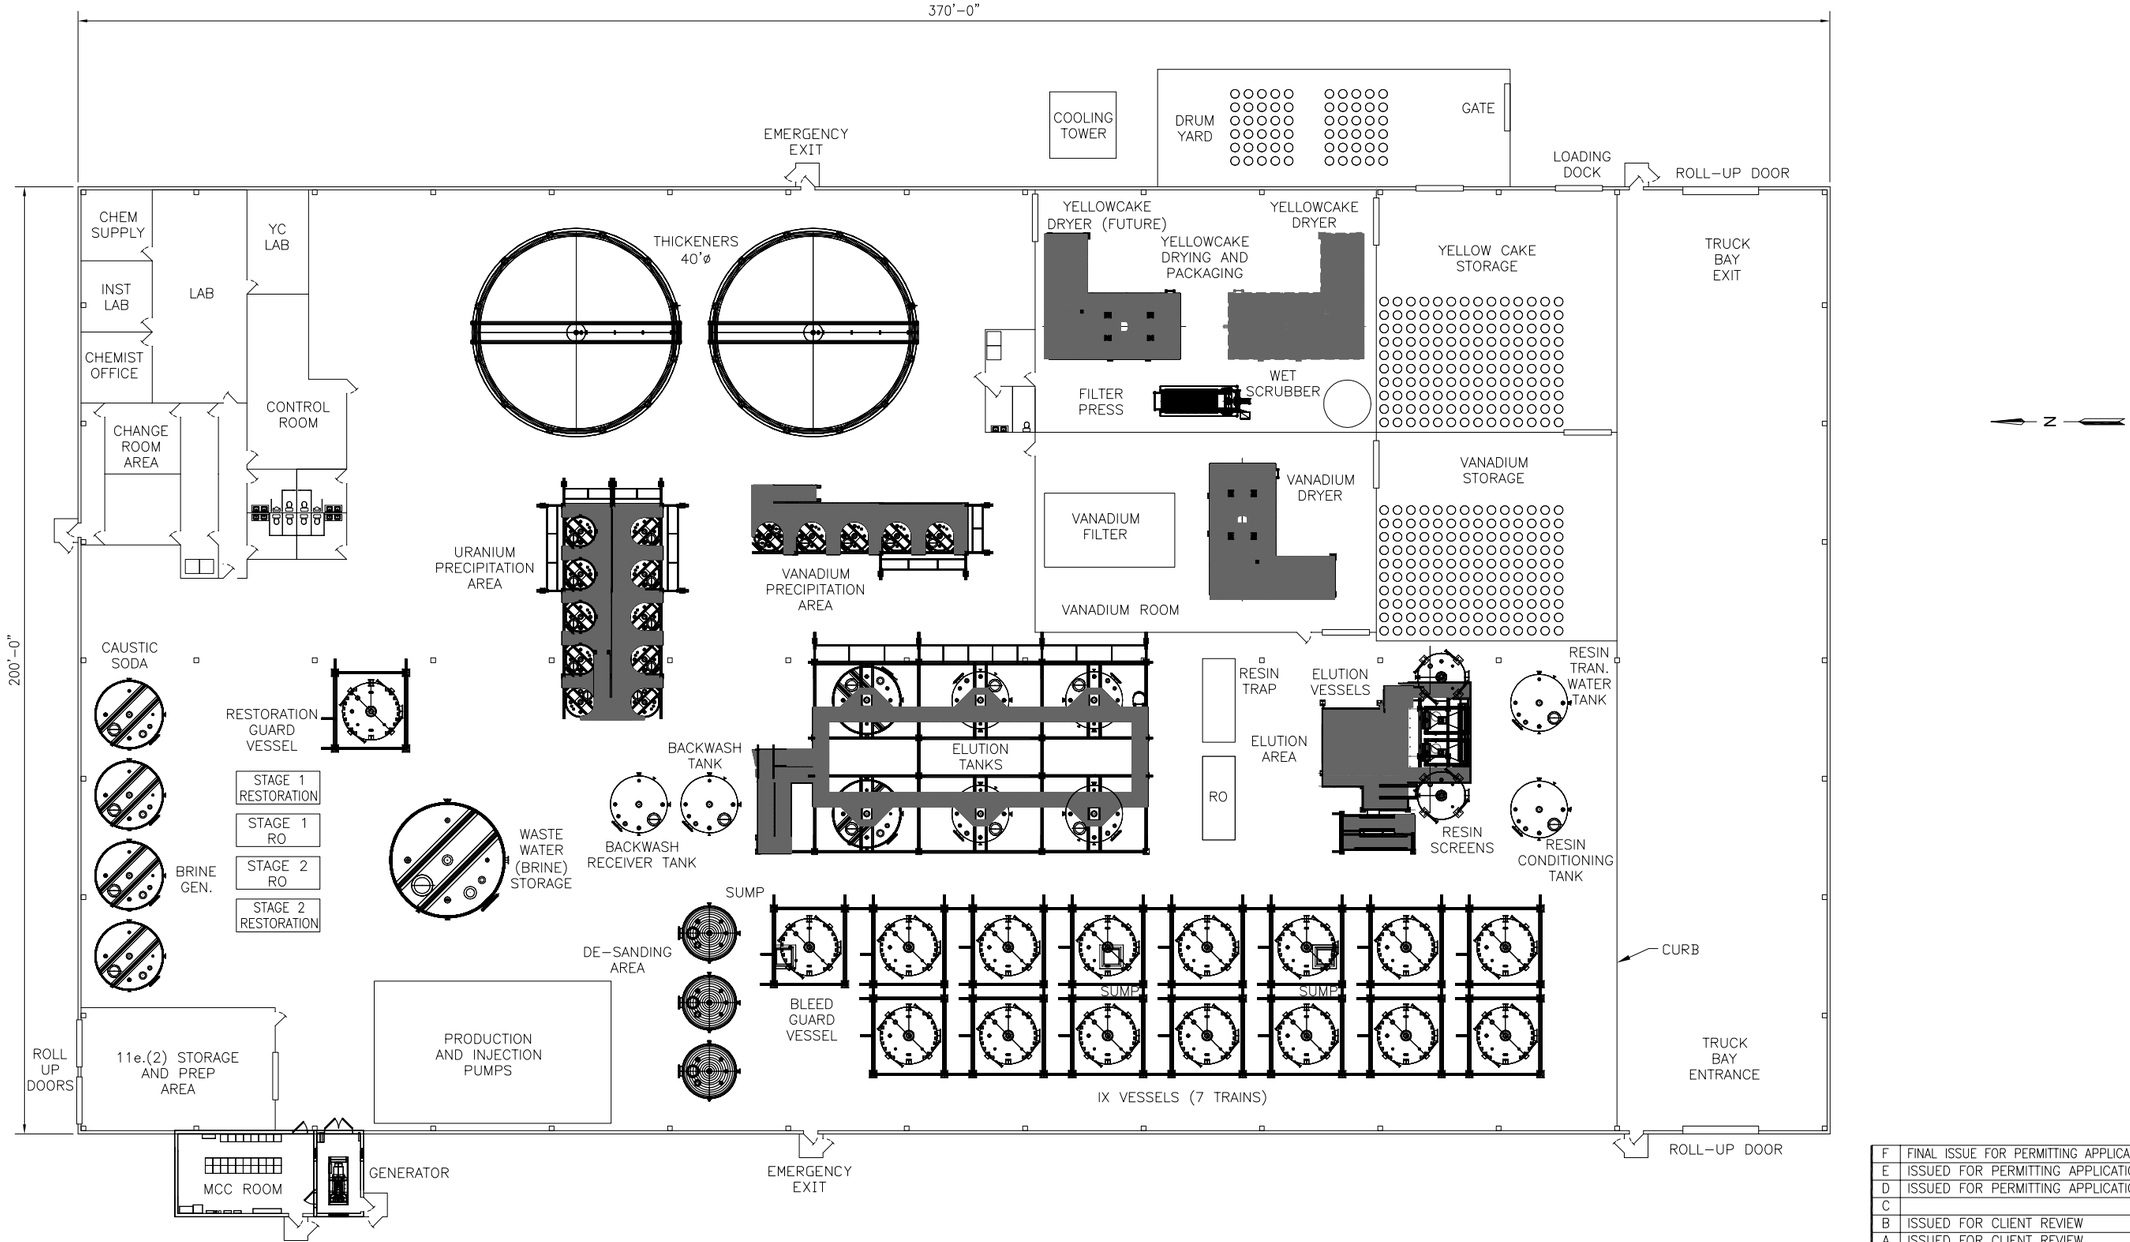

NO	REVISIONS	BY	APP	DATE
F	FINAL ISSUE FOR PERMITTING APPLICATION		JIK	10/14/10
E	ISSUED FOR PERMITTING APPLICATION		JIK	09/27/10
D	ISSUED FOR PERMITTING APPLICATION		JIK	9/15/10
C				
B	ISSUED FOR CLIENT REVIEW		BLA	08/04/10
A	ISSUED FOR CLIENT REVIEW		DKM	03/25/10

STRATA ENERGY

ROSS ISR PROJECT
PLANT DESIGN

FIGURE 3.2-1
CONCEPTUAL GENERAL ARRANGEMENT

LYNTEK INCORPORATED

RELEASED FOR PERMITTING ONLY NOT FOR CONSTRUCTION

DRAWING NO. | DRAWING TITLE
REFERENCE DRAWINGS

THIS DRAWING WAS PREPARED BY LYNTEK, ALL OF THE INFORMATION CONTAINED THEREIN IS THE PROPERTY OF LYNTEK AND NO REPRODUCTION CAN BE MADE WITHOUT THE PROPER WRITTEN AUTHORIZATION OF LYNTEK.

CAD-OP	J.DEHERRERA	12/22/09	DATE.TIME LAST MODIFIED
CKD.			101410.1000
P.M.	J. KYLE		DRAWING NO. / REV.
SCALE:	(D) NONE		09046-G-01 / F