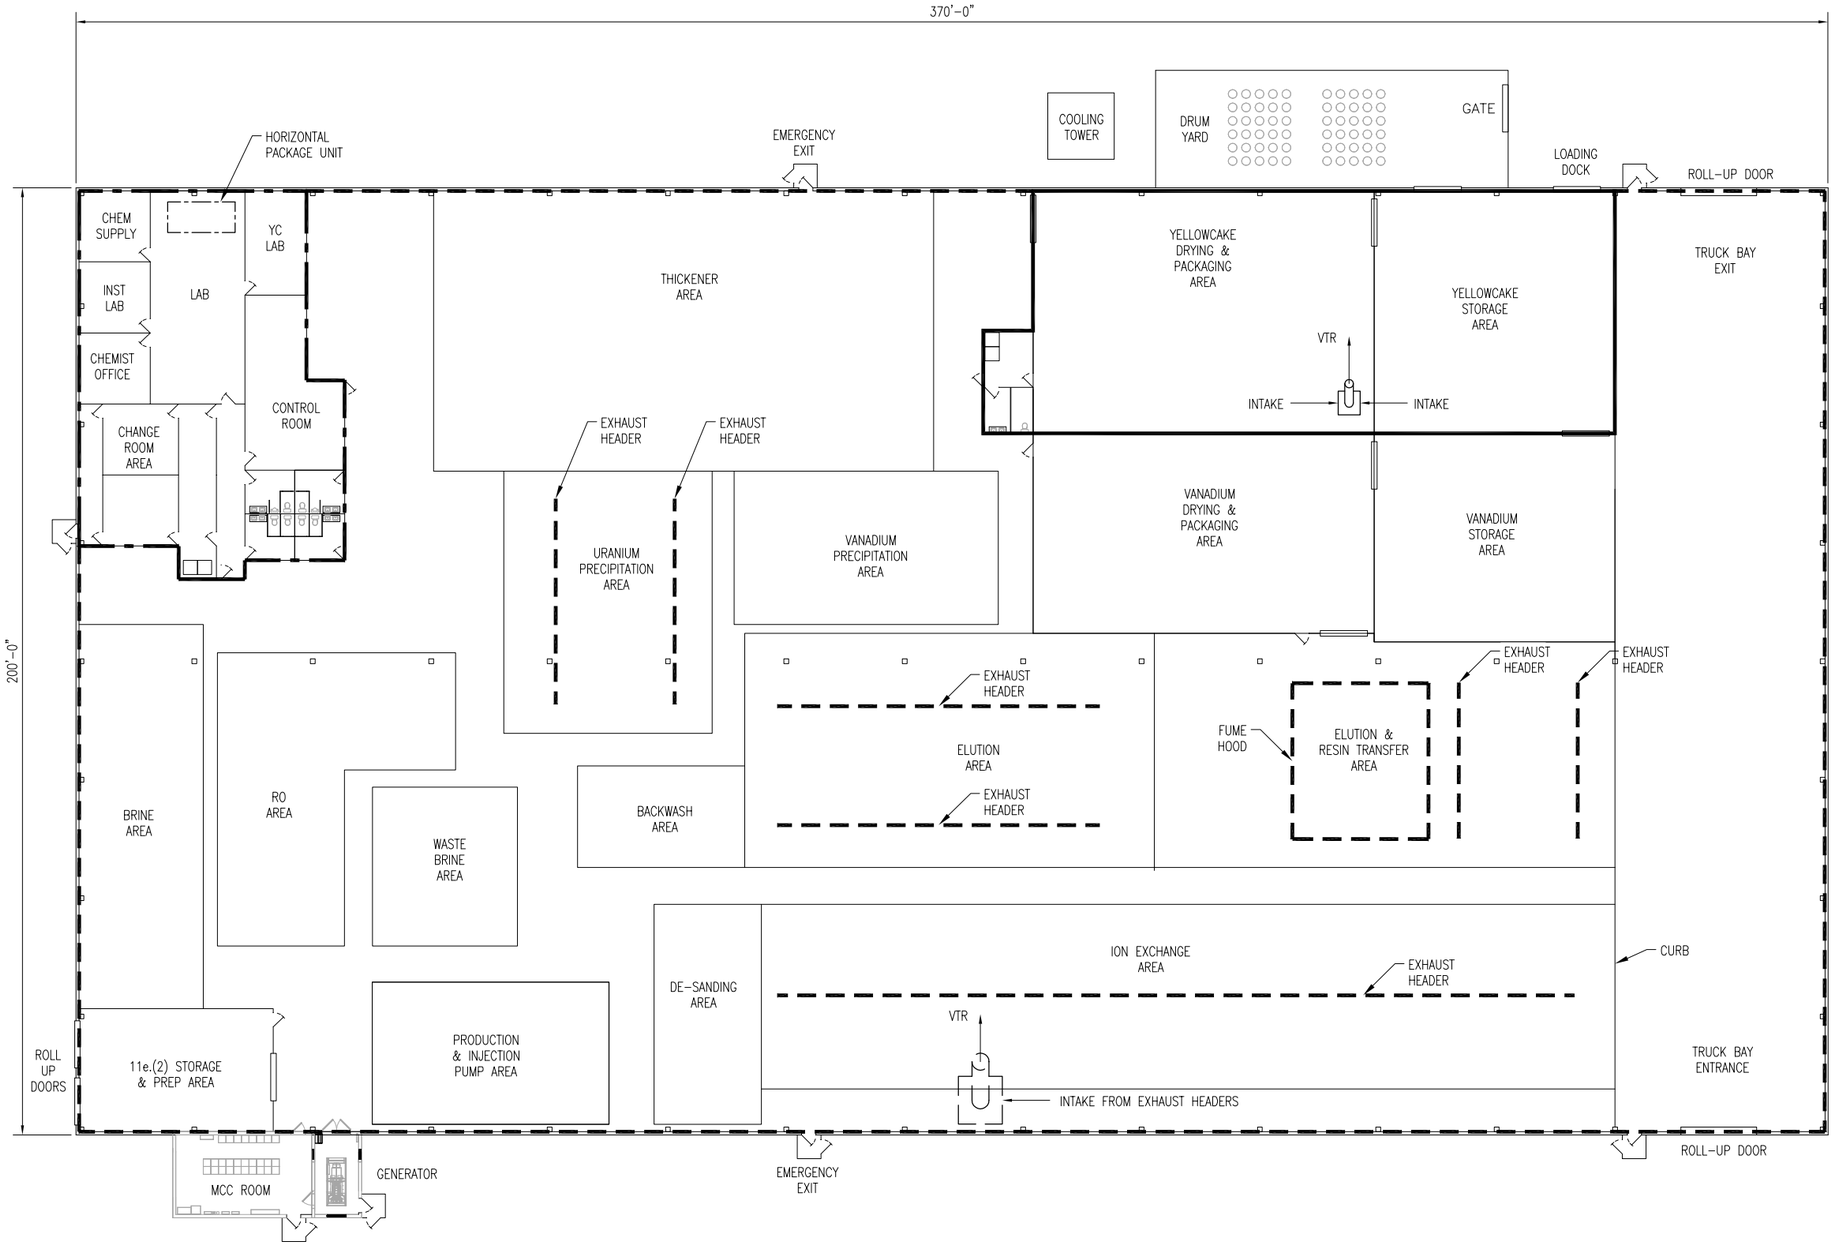

NO	REVISIONS	BY	APP	DATE
B	ISSUE FOR PERMITTING APPLICATION		JIK	11/23/10
A	FINAL ISSUE FOR PERMITTING APPLICATION		JIK	10/14/10

STRATA ENERGY

ROSS ISR PROJECT
PLANT DESIGN

FIGURE 5.7-1 CONCENTUAL GENERAL ARRANGEMENT
HVAC / VENTILATION ARRANGEMENT

LYNTEK INCORPORATED

RELEASED FOR PERMITTING ONLY NOT FOR CONSTRUCTION

DRAWING NO.	DRAWING TITLE
REFERENCE DRAWINGS	

THIS DRAWING WAS PREPARED BY LYNTEK, ALL OF THE INFORMATION CONTAINED THEREIN IS THE PROPERTY OF LYNTEK AND NO REPRODUCTION CAN BE MADE WITHOUT THE PROPER WRITTEN AUTHORIZATION OF LYNTEK.

CAD-OP	J. ELLIS	10/11/10	DATE.TIME LAST MODIFIED
CKD.			112410.0700
P.M.	J. KYLE		DRAWING NO. / REV.
SCALE:	(C) NONE		09046-G-04 / B