34

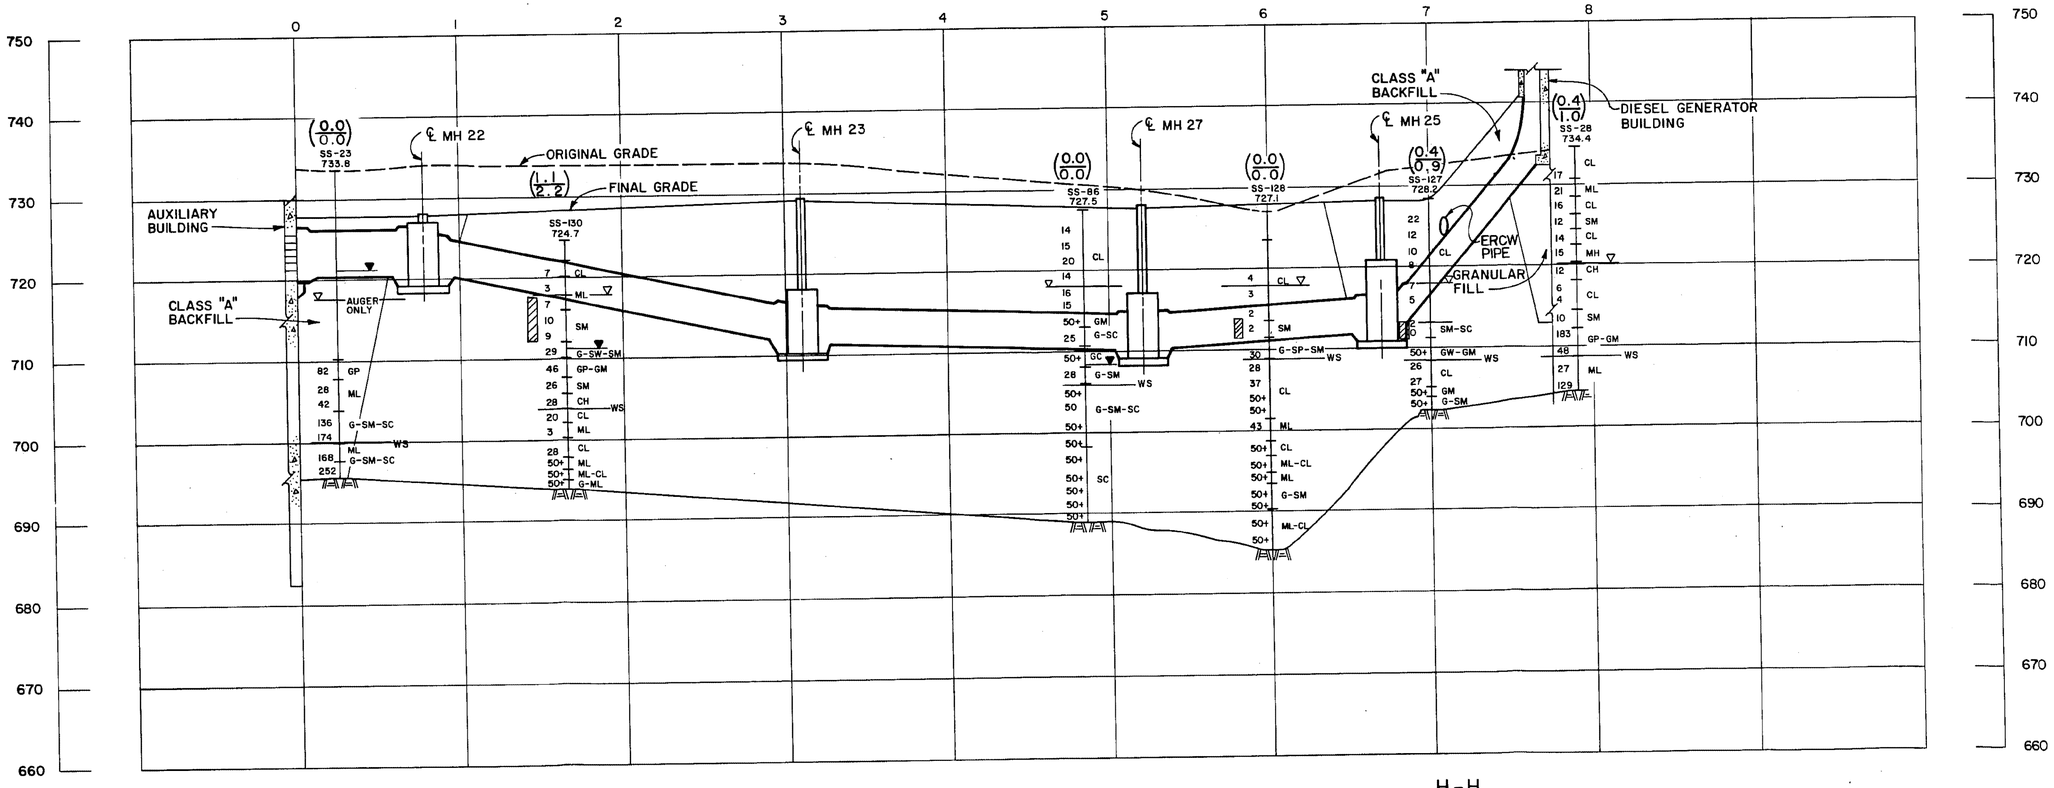

H-H

(0.4/1.0) POTENTIAL SETTLEMENT BASED ON 1.5% ε CRITERIA (INCHES) / POTENTIAL SETTLEMENT BASED ON 6 % ε CRITERIA (INCHES)

▽ DESIGN WATER TABLE

▼ WATER TABLE (24HR)

MH SOIL CLASSIFICATION

13 BLOW COUNT

▨ POTENTIALLY LIQUEFIABLE SOIL (SEE NOTE)

– WS WEATHERED SHALE

NOTE:

1. LIQUEFACTION BASED ON TOP OF GROUND ACCELERATION OF 0.4g AND SEED - IDRISS (1971) CORRELATION FOR SANDS.

Added by Amendment 50

WATTS BAR NUCLEAR PLANT
FINAL SAFETY
ANALYSIS REPORT

CATEGORY I ELECTRICAL CONDUITS
SECTION H-H
FIGURE 2.5-578