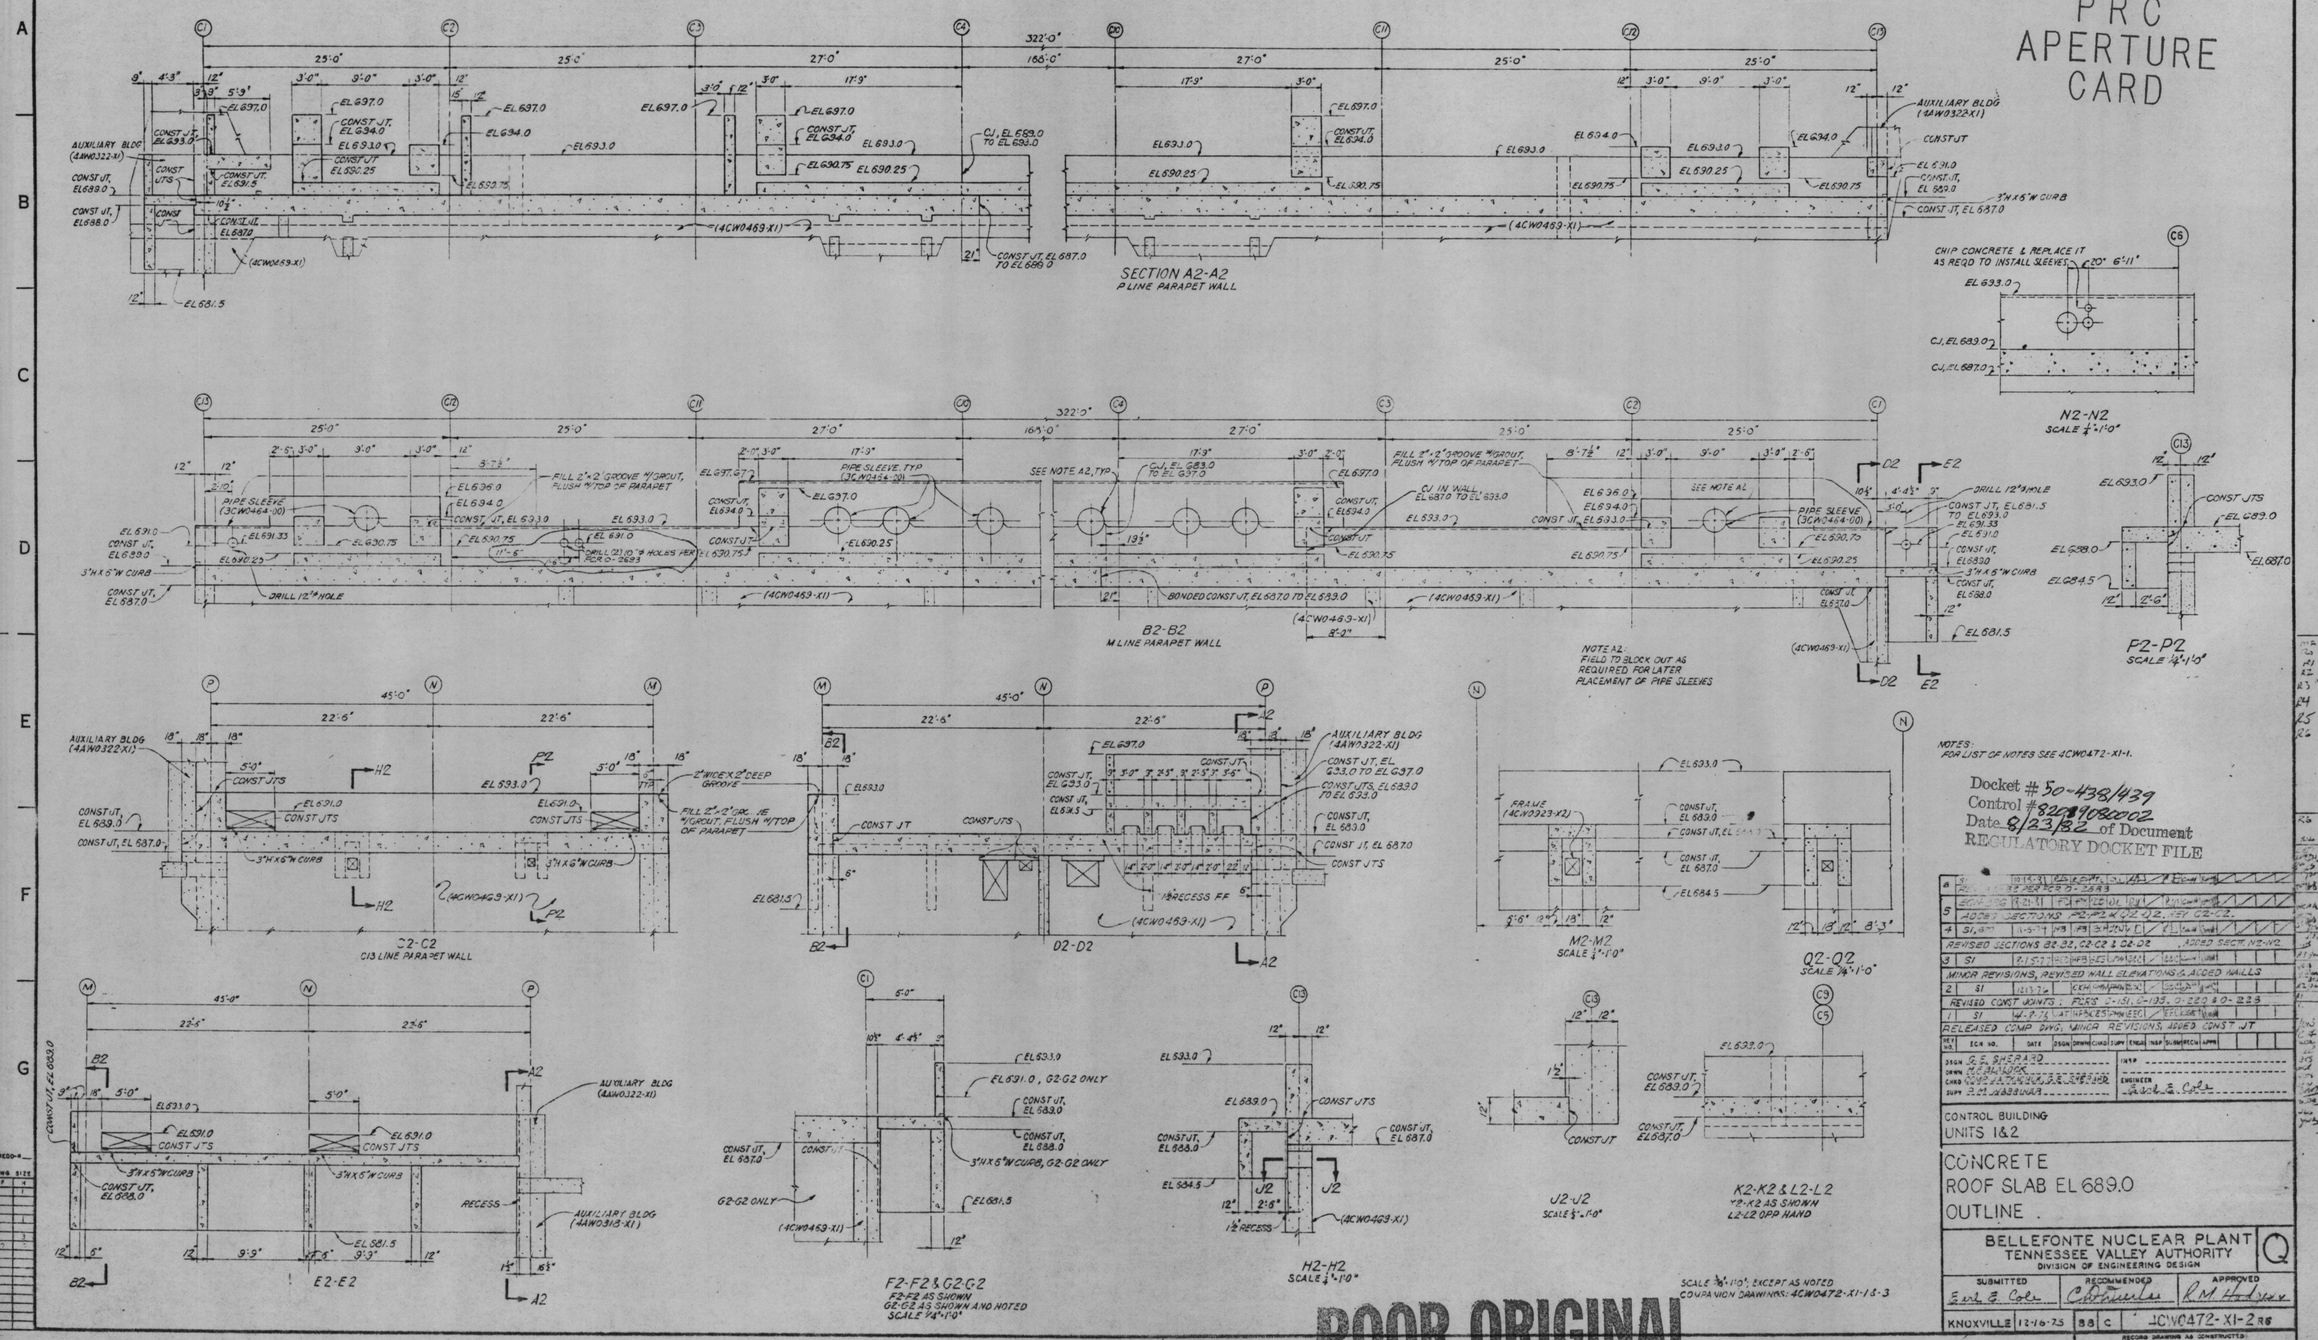

PRC APERTURE CARD
SECTION A2-A2
P LINE PARAPET WALL
B2-B2
M LINE PARAPET WALL
C2-C2
C13 LINE PARAPET WALL
D2-D2
E2-E2
F2-F2 & G2-G2
F2-F2 AS SHOWN
G2-G2 AS SHOWN AND NOTED
SCALE 1/4"=1'-0"
H2-H2
SCALE 1/4"=1'-0"
M2-M2
SCALE 1/4"=1'-0"
Q2-Q2
SCALE 1/4"=1'-0"
J2-J2
SCALE 1/4"=1'-0"
K2-K2 & L2-L2
K2-K2 AS SHOWN
L2-L2 OPP HAND
N2-N2
SCALE 1/4"=1'-0"
P2-P2
SCALE 1/4"=1'-0"
NOTE A2: FIELD TO BLOCK OUT AS REQUIRED FOR LATER PLACEMENT OF PIPE SLEEVES
NOTES: FOR LIST OF NOTES SEE 4CW0472-X1-1.
Docket # 50-438/439
Control # 8209080002
Date 8/23/82 of Document
REGULATORY DOCKET FILE
REVISED SECTIONS B2-B2, C2-C2 & D2-D2, ADDED SECT. N2-N2
MINOR REVISIONS, REVISED WALL ELEVATIONS & ADDED WALLS
REVISED CONST JOINTS; FORS 0-151, 0-195, 0-220 & 0-228
RELEASED COMP DWG; MINOR REVISIONS, ADDED CONST JT
CONTROL BUILDING
UNITS 1&2
CONCRETE
ROOF SLAB EL 689.0
OUTLINE
BELLEFONTE NUCLEAR PLANT
TENNESSEE VALLEY AUTHORITY
DIVISION OF ENGINEERING DESIGN
SUBMITTED
RECOMMENDED
APPROVED
KNOXVILLE 12-16-75
4CW0472-X1-2
POOR ORIGINAL

8209080020