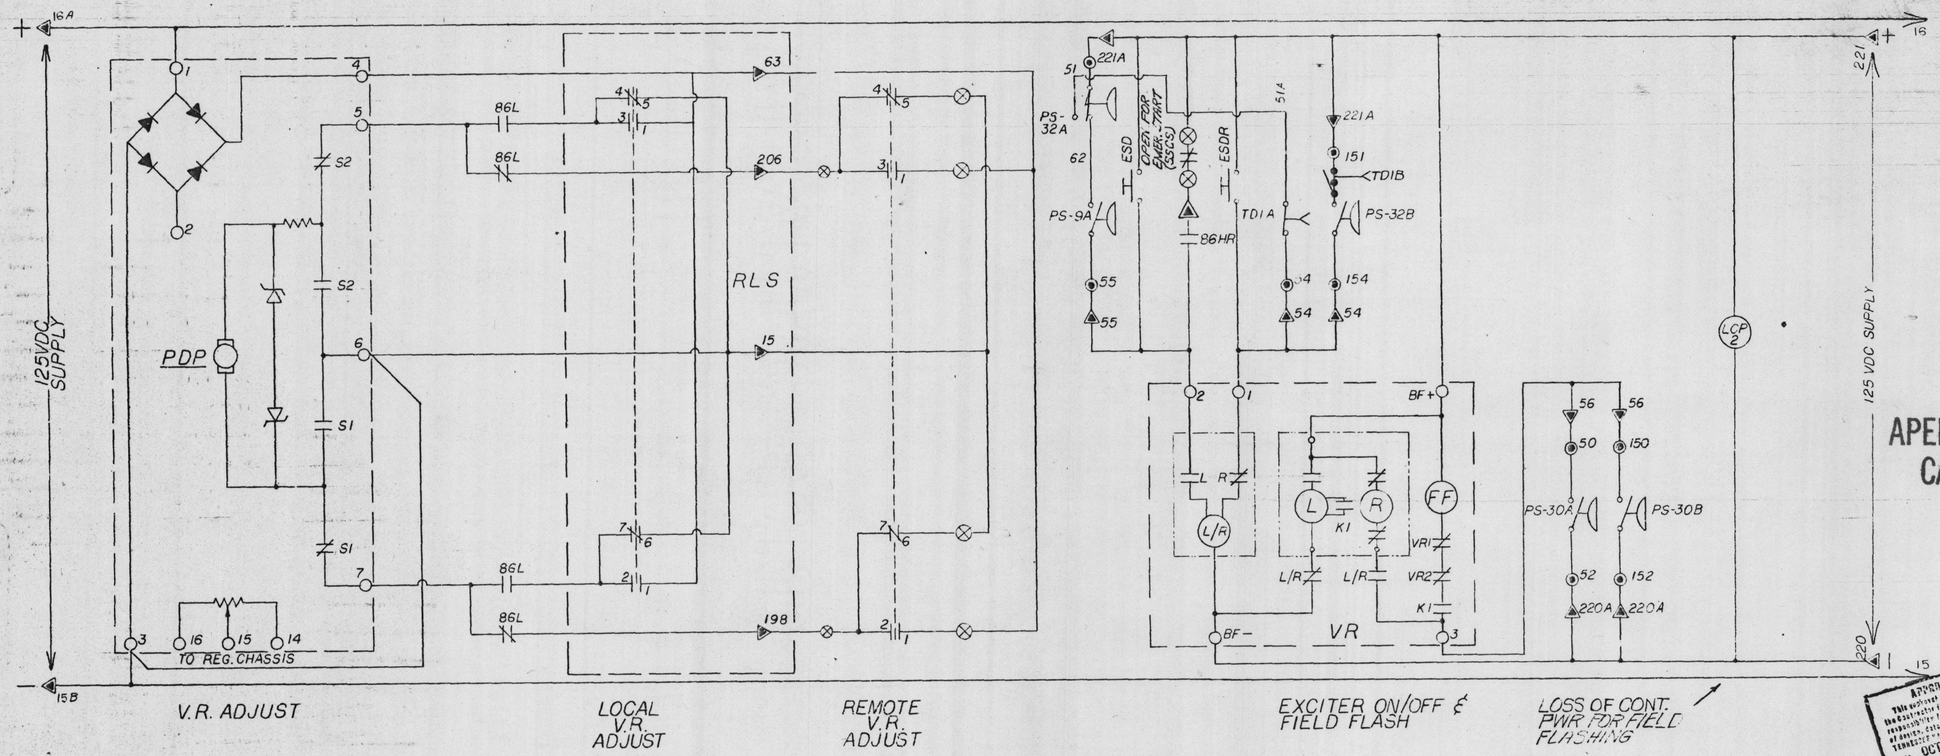

APERTURE CARD

MF

▲ DELTA TERMINALS
○ E/P TERMINALS
⊗ TVA TERMINALS
◉ DELAVAL TERMINALS

CHG.	DATE	REMARKS
A	3-9-77	PER CUSTOMER REQUEST
B	9-28-77	PER CUST. INC.A. REQUEST
C	1-17-78	PER CUS. INC.A. REQUEST
D	4-17-78	REVERSED KS-3281
E	3-8-79	PER CUSTOMER REQUEST

DELAVAL TURBINE INC.
ENGINE AND COMPRESSOR DIVISION
OAKLAND, CALIFORNIA 94621

DELAVAL

GENERATOR CONTROL SCHEMATIC

MATERIAL AND HARDNESS	APR. R.E. Davidson	DWN. 3-17-77 E. HANNETT	SHEET 1 OF 2	REV.
—	SCALE —	CKD. R.E. Davidson	52391	E

TVA 73230 1-80

NAM-20 TVA SEP 18 1979 PROJECT BALLSTONE 1 & 2 TITLE STANDBY DIESEL GENERATOR CHECKED

APPROVED This authorized copy is a true and correct copy for the construction of nuclear, catalog, and operations TENNESSEE VALLEY AUTHORITY Date OCT 29 1979 (REQ. ENGR.) (T.V.A. CHANCELLY) (REV. ENGR.)

Docket # 50-438
Control # 8202080064
Date 820202 of Document
REGULATORY DOCKET File