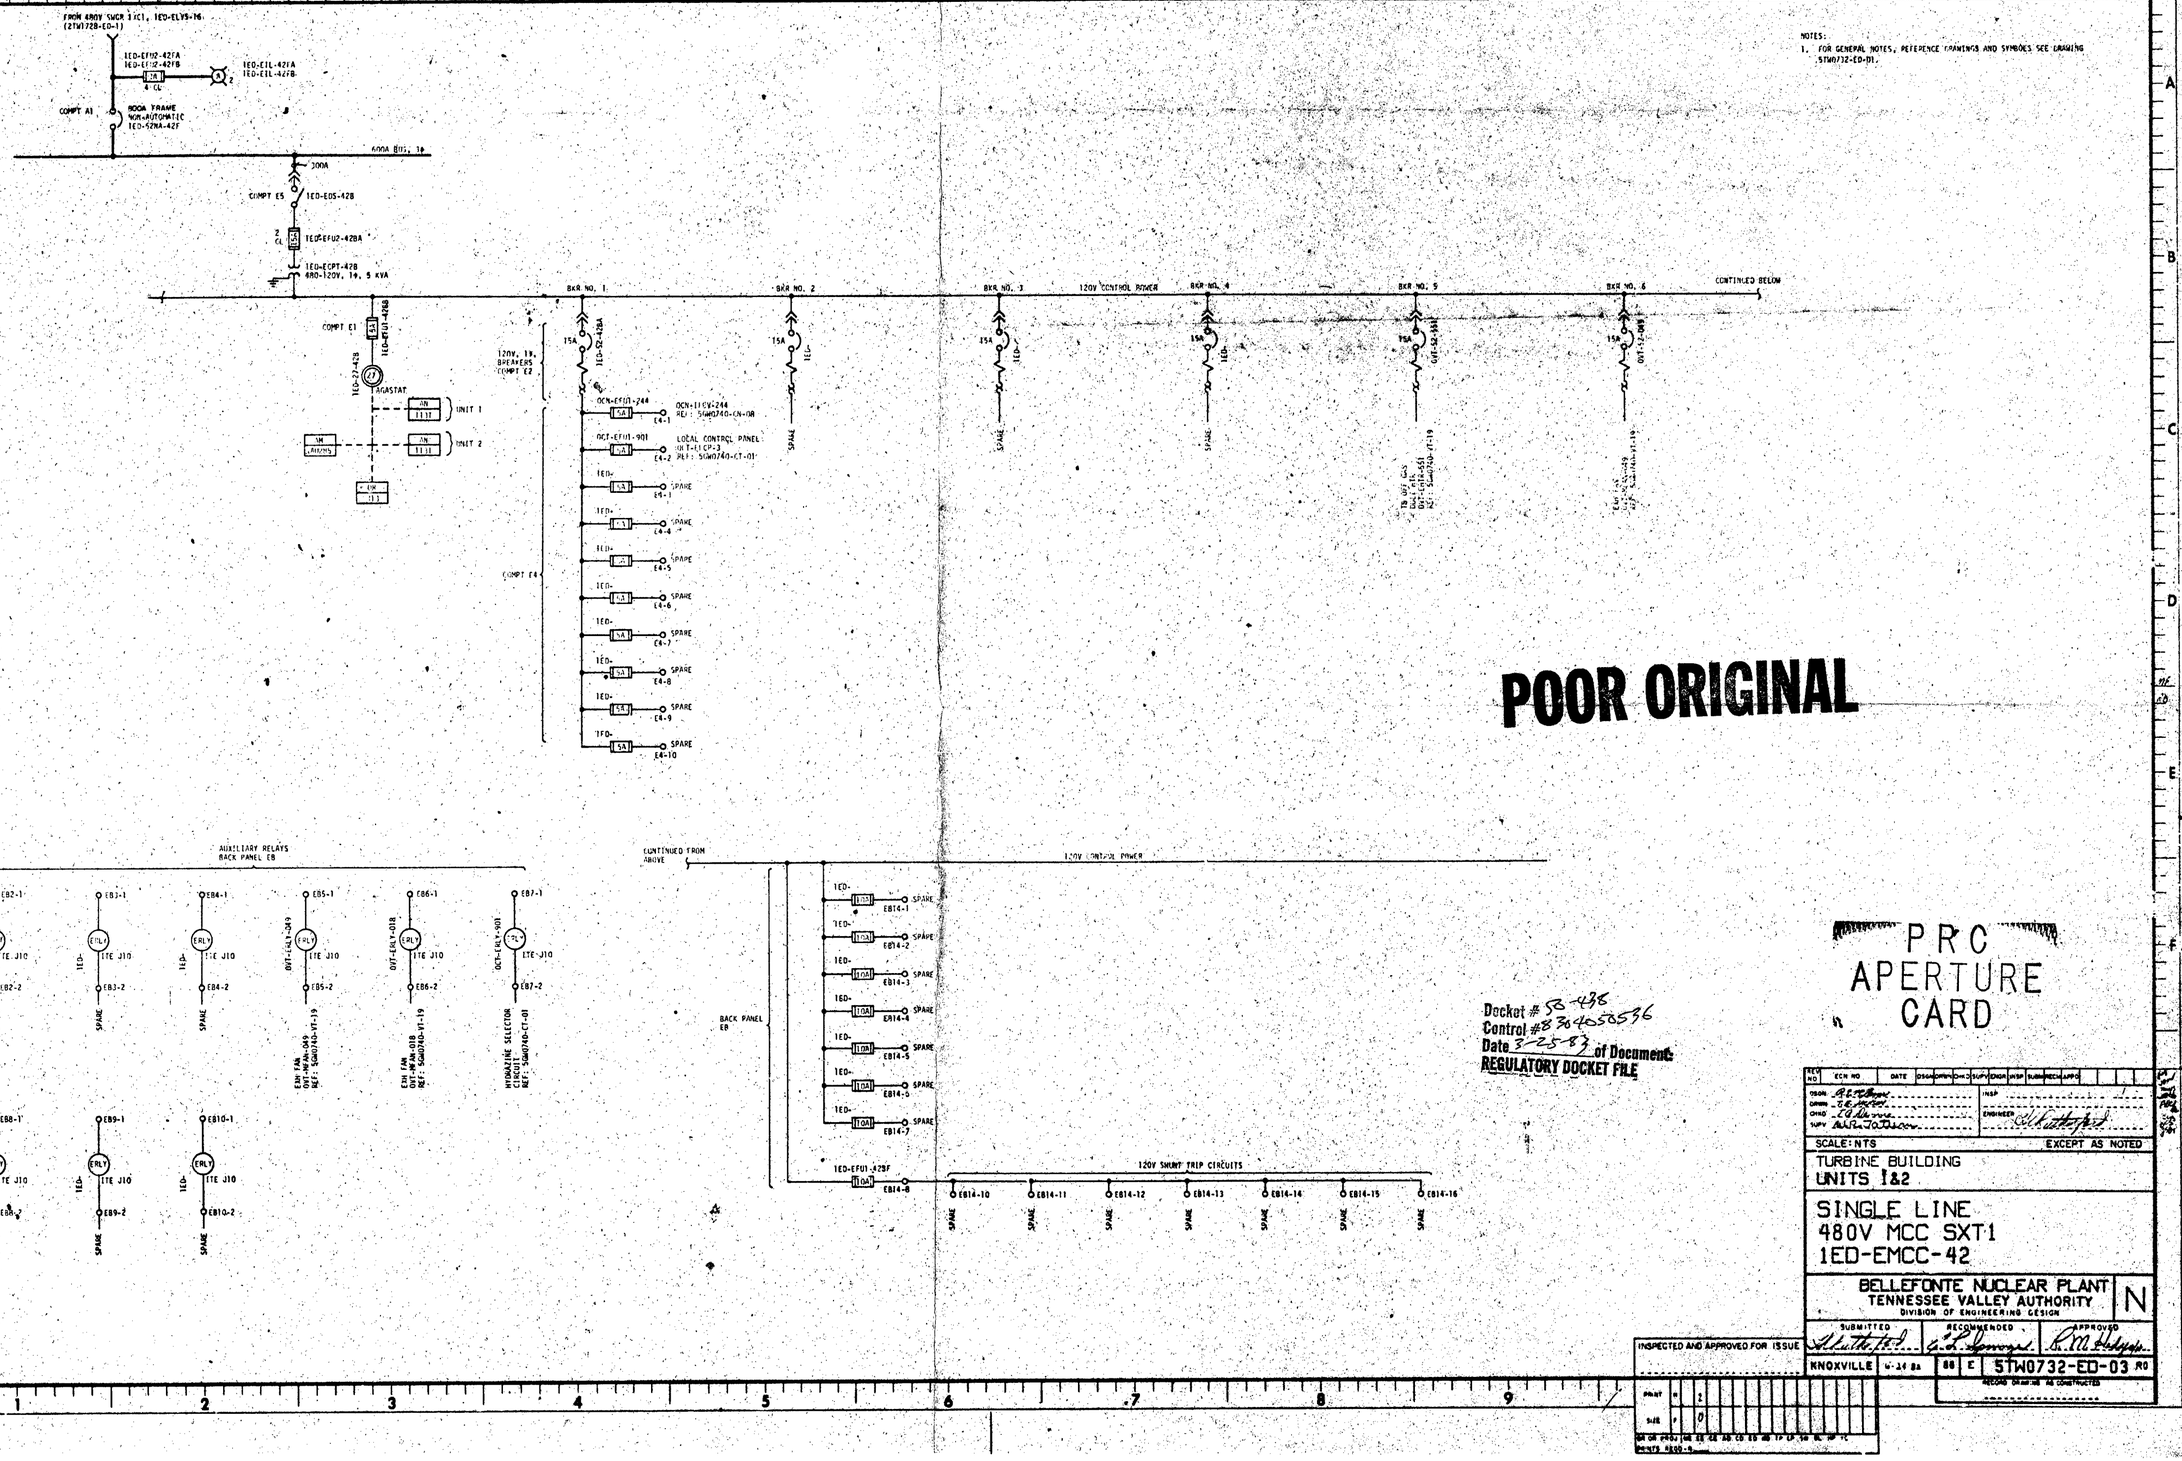

NOTES:
1. FOR GENERAL NOTES, REFERENCE DRAWINGS AND SYMBOLS SEE DRAWING STW0732-ED-01.

POOR ORIGINAL

Docket # 50-438
Control # 8304050536
Date 3-25-83 of Document
REGULATORY DOCKET FILE

PRC APERTURE CARD

REV NO	ECN NO	DATE	DSGN	DRWN	CHKD	SUPV	ENGR	MTRL	SUBMITTED	APPD
DSGN	A.E. Thomas									
DRWN	T.E. Wilson									
CHKD	T.E. Wilson									
SUPV	M.R. Johnson									

INSP
ENGINEER

SCALE: NTS EXCEPT AS NOTED

TURBINE BUILDING
UNITS 1&2

SINGLE LINE
480V MCC SXT1
1ED-EMCC-42

BELLEFONTE NUCLEAR PLANT
TENNESSEE VALLEY AUTHORITY
DIVISION OF ENGINEERING DESIGN

N

SUBMITTED	RECOMMENDED	APPROVED

INSPECTED AND APPROVED FOR ISSUE

KNOXVILLE | 4-24 Ba | 88 | E | 5TW0732-ED-03 R0

RECORD OR AS-BUILT AS CONSTRUCTED