NOTES:
1. SEE WHITE PLAINS ELECTRICAL SUPPLY CO. INC. (SUB CONTRACTOR-KINNEY ELECTRICAL MFG. CO.) CONTRACT 77K7-821137 FOR XFMR YARD 480V DISTRIBUTION CAB 1&2 DETAILS.
2. FOR SYMBOLS AND ADDITIONAL NOTES SEE SHEET 01.

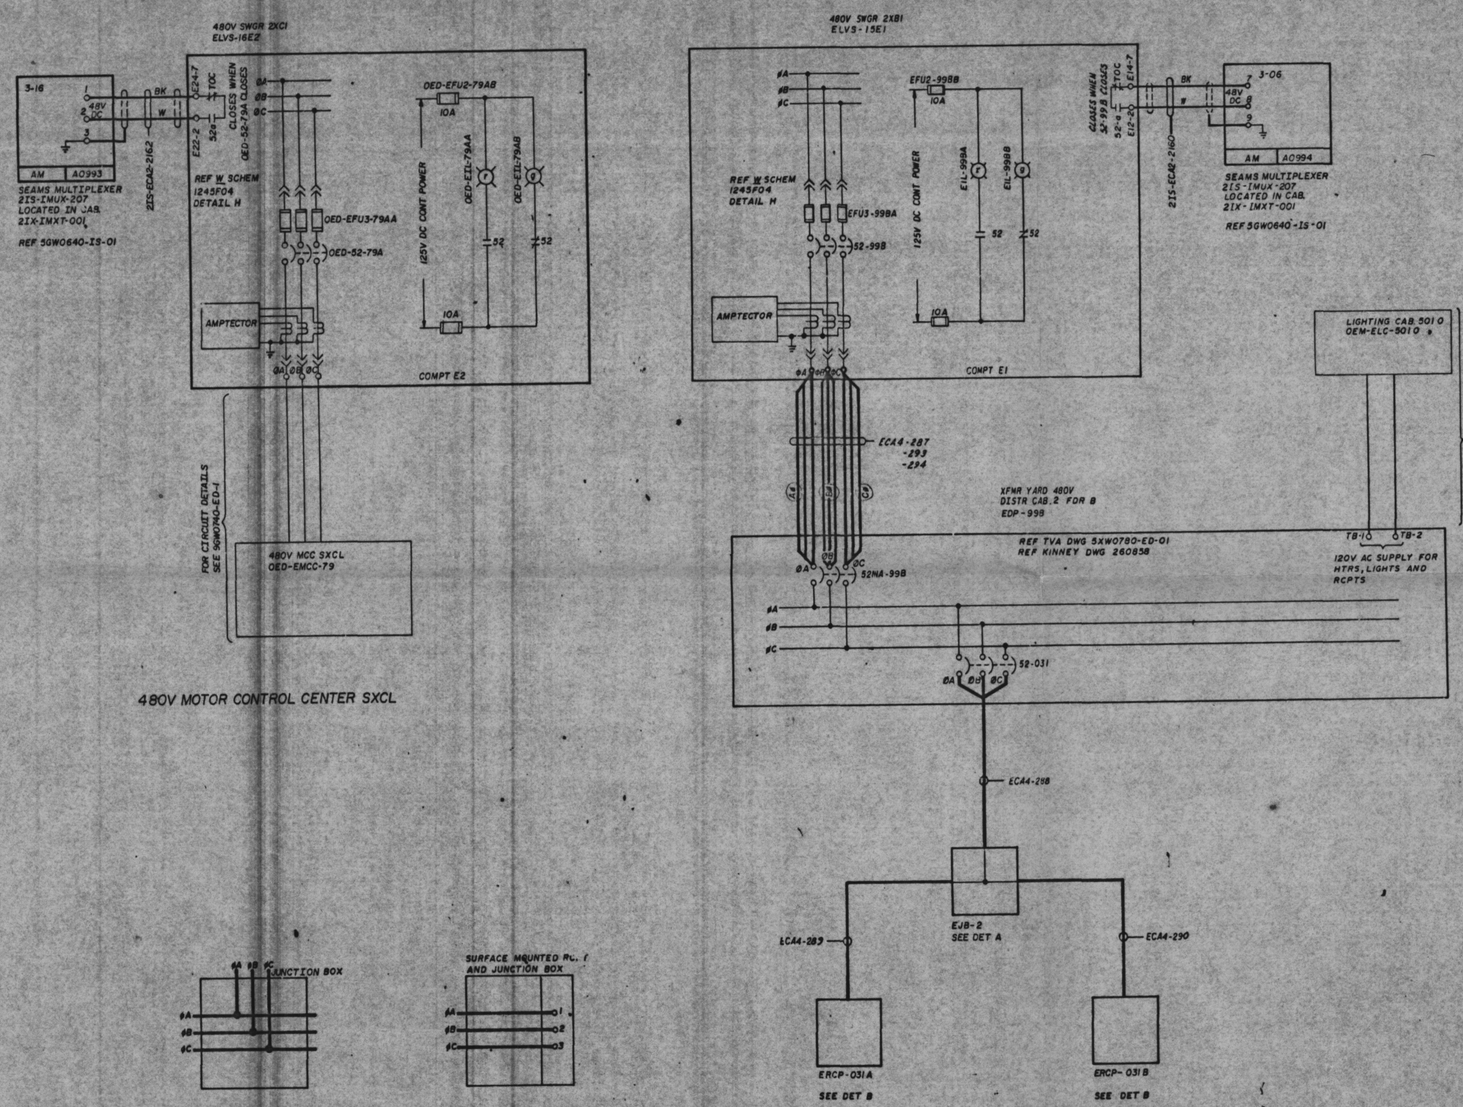

Docket # 50-436
Control # 8304050036
Date 3-25-83 of Document:
REGULATORY DOCKET FILE

PRC APERTURE CARD

REV NO.	SCH NO.	DATE	DRAN	DESN	CHKD	SUPV	ENGR	INSP	DESN	RECD	APPR
1	81	8-31-79									

MINOR CHANGES.

DESN. W.R. Carter
DRWN. J.A. Stone
CHKD. J.A. Stone
SUPV. W.R. Carter
INSP.
ENGINEER W.L. Albright

GENERAL
UNIT 2

SYSTEM SCHEMATIC
480 V NORMAL AC AUXILIARY
POWER DISTRIBUTION SYSTEM

BELLEFONTE NUCLEAR PLANT
TENNESSEE VALLEY AUTHORITY
DIVISION OF ENGINEERING DESIGN

N

SUBMITTED W.L. Albright
RECOMMENDED
APPROVED R.M. Walker

KNOXVILLE 12-20-79 88 E 5GW2740-ED-11 R1

BUILDING DRAWING AS CONSTRUCTED

INSPECTED AND APPROVED FOR ISSUE
DESIGN PROJECT MANAGER