NOTES:
1. FOR GENERAL NOTES AND REFERENCES REFER TO SGW0640-EP-25.
2. THIS DRAWING SUPERSEDED BY GOULD DRAWING 048-53048003, SHEET 1, CONTRACT TBK4-823705, FOR CABINET DOCUMENTATION.

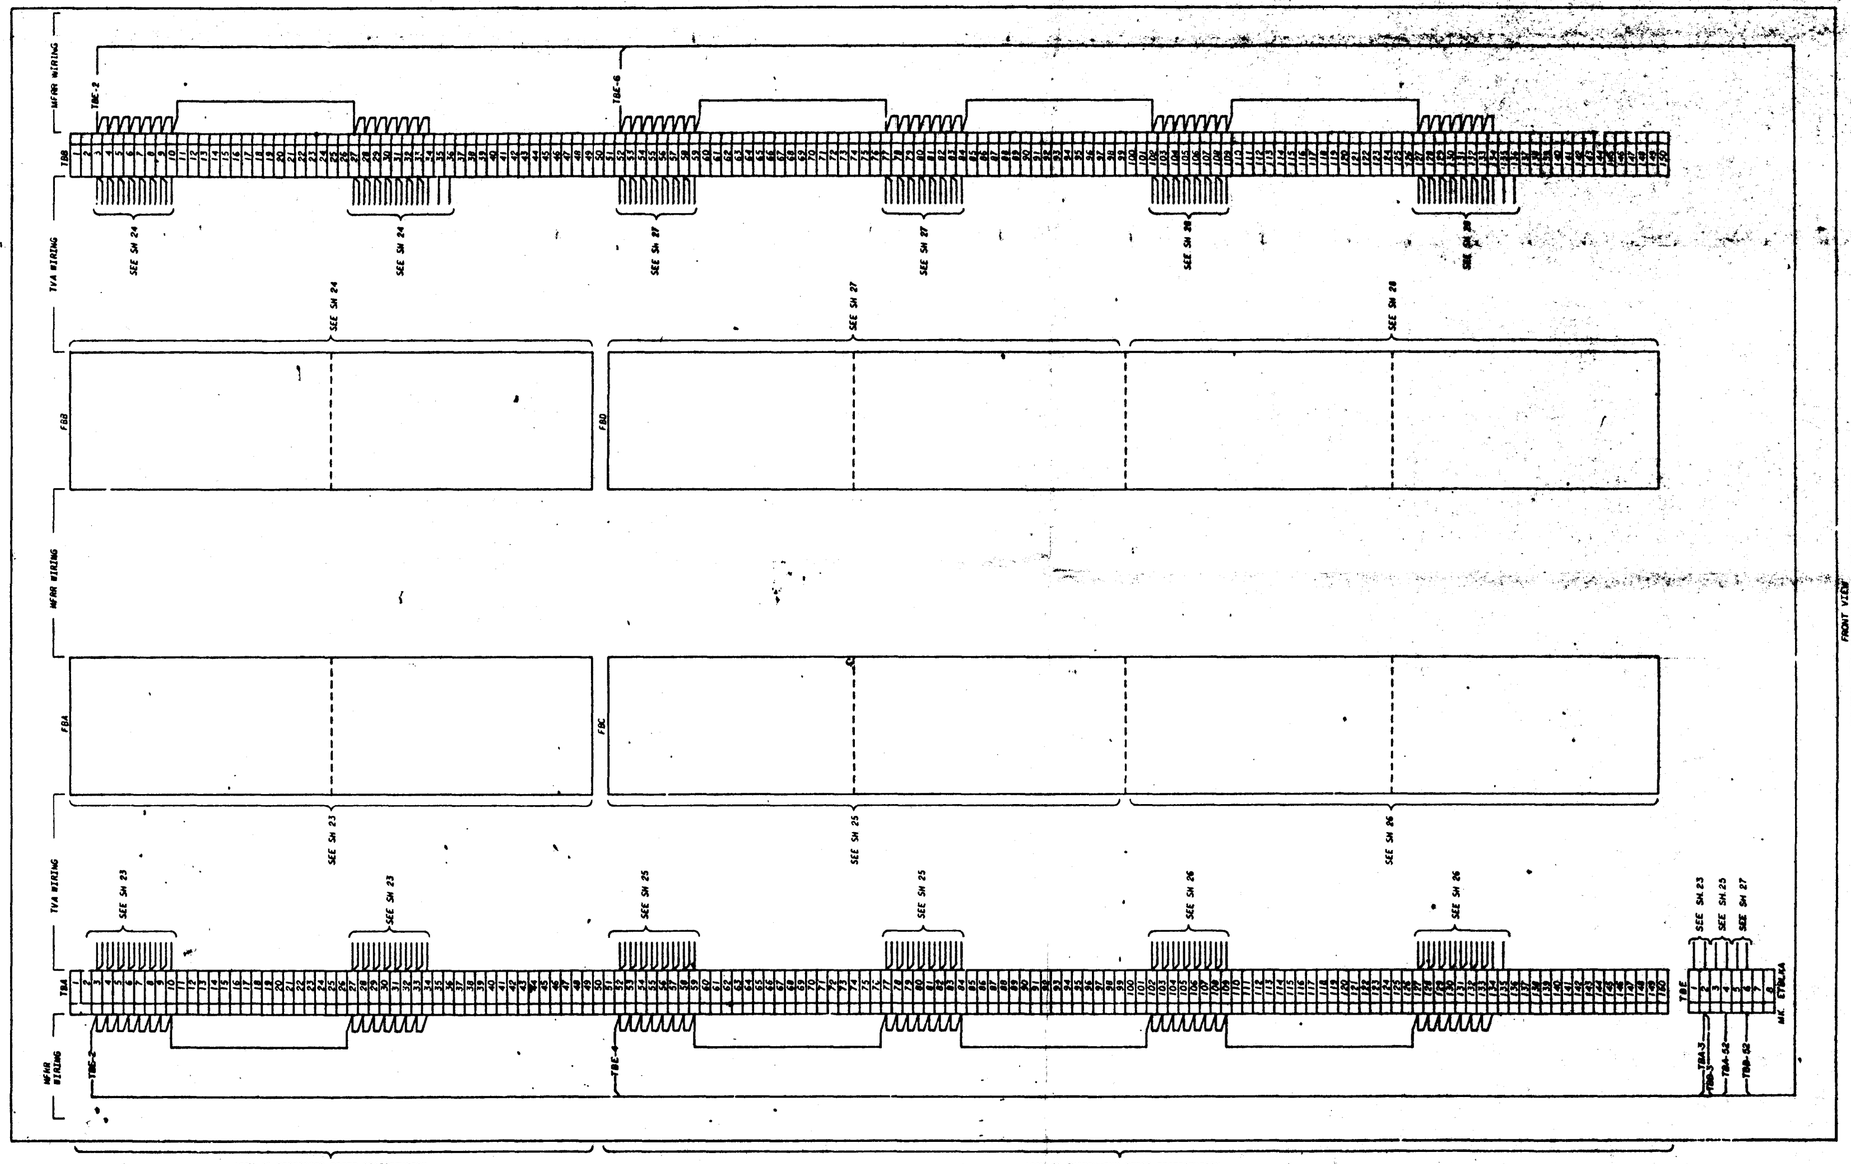

FRONT VIEW
GENERAL TERMINAL AND FUSE BLOCK ARRANGEMENT

COMPANION DRAWINGS:
SGW0640-EP-23-28
SAS-40F1-EP-01

Drawing # 58-438
Change # 8304050536
Date 3-25-83 of Document
REGULATORY DOCKET FILE

PRC APERTURE CARD

REV NO	DCN NO.	DATE	DRWN	DES	CHKD	SUP	ENGR	MGR	QUAL	APPD
2	1140	5-5-31	CW	GP	TBB	RC	AC			
ADDED NOTE. REMOVED LOCATION.										
1	31,690	4-14-31	CAP	JM	GBM	RC	DWS			
REDRAWN. ADDED POWER TERMINAL BLOCK TBE.										

DRWN: C.G. PETERSON
DES: W. PATTON
CHKD: R.E. HEGH
SUP: D.E. SHANTISS
ENGR: M.R. STEVENSON
SCALE: NTS EXCEPT AS NOTED

GENERAL
UNIT 1 & 2

SCHEMATIC DIAGRAM
250 VDC NORMAL POWER
DISTRIBUTION SYSTEM

BELLEFONTE NUCLEAR PLANT
TENNESSEE VALLEY AUTHORITY
DIVISION OF ENGINEERING DESIGN

N

SUBMITTED	RECOMMENDED	APPROVED
M.W. Brannon		R.M. Mahyes
KNOXVILLE 7-12-77	88 E	SGW0640-EP-29 R2

INSPECTED AND APPROVED FOR ISSUE

THIS DRAWING HAS BEEN REDRAWN
ORIGINAL DESTROYED
7-11-79