W230826

ANALYZE & MARK THIS PRINT FOR ALL SAFETY CONSIDERATIONS IN DESIGN OR CONSTRUCTION

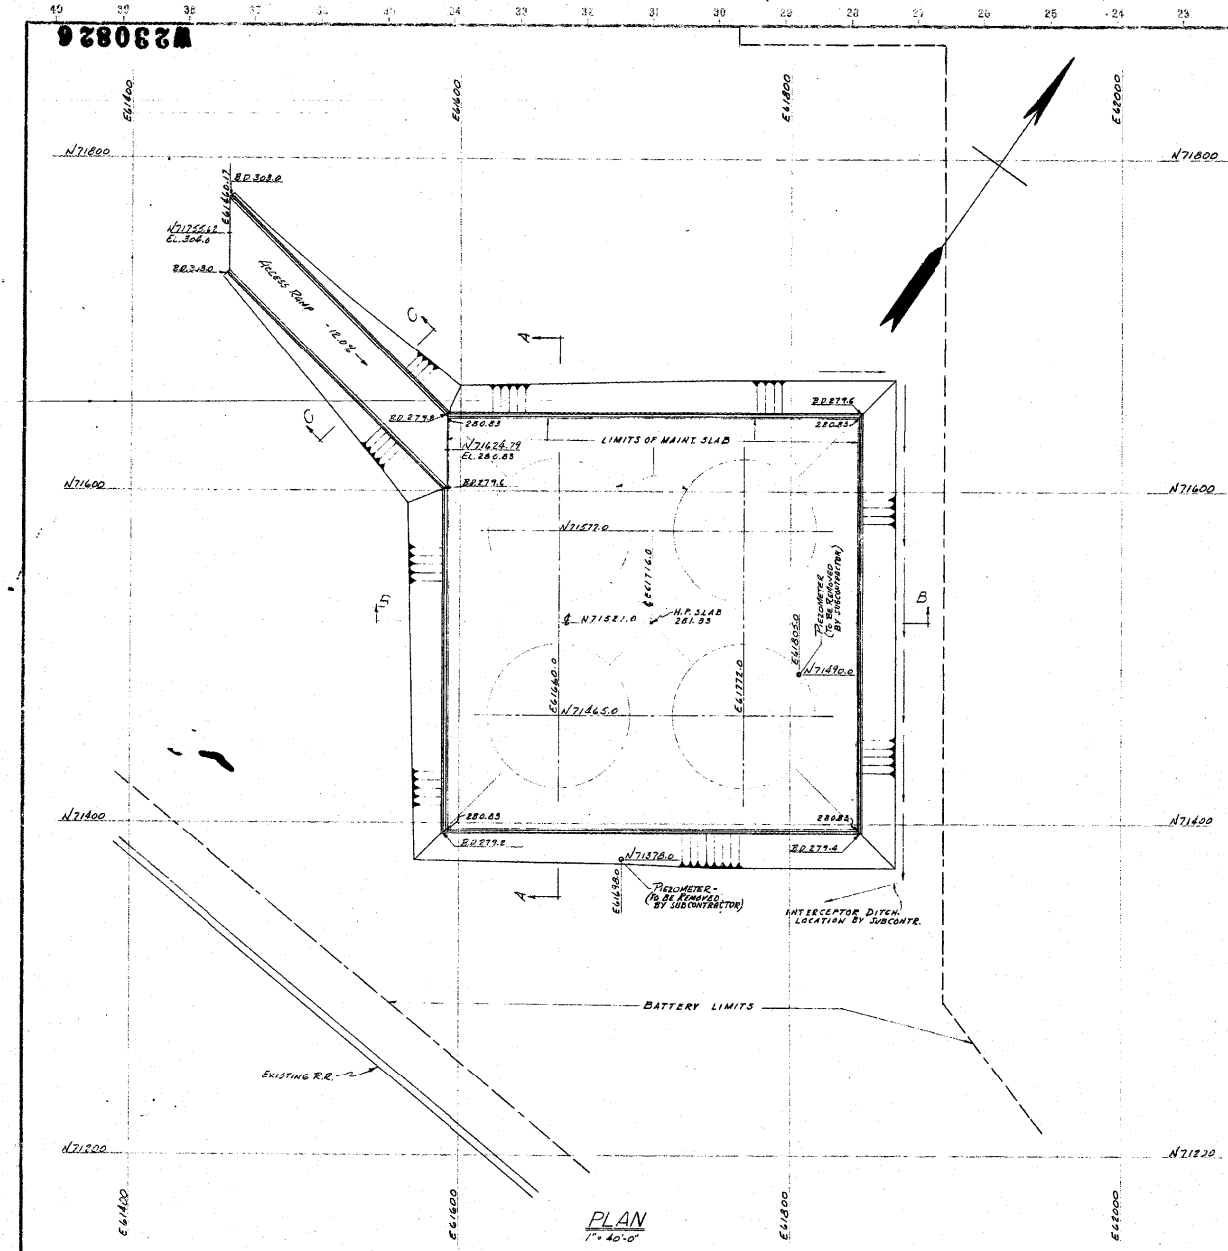

PLAN
1" = 40'-0"

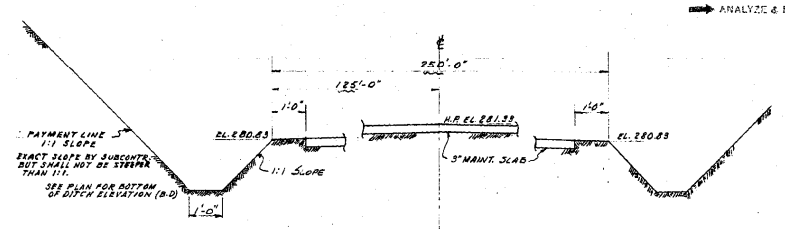

SECTION B-B
1" = 8'

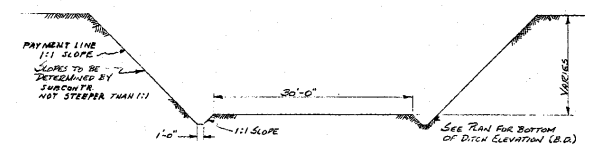

SECTION C-C
1" = 10'-0"

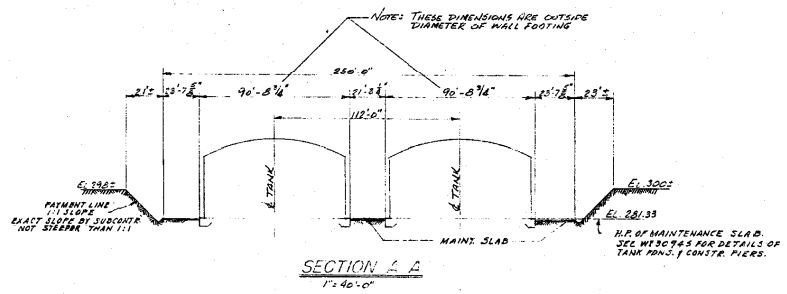

SECTION A-A
1" = 40'-0"

NOTES -
1. TEMPORARY SLOPE TREATMENT OF CUT SLOPES IS TO BE PLACED BY SUBCONTR. AS SOIL CONDITIONS REQUIRE.
2. SUBCONTR. TO TAKE ADEQUATE PRECAUTIONS TO PREVENT ERRONEOUS SURFACE RUNOFF FROM ENTERING EXCAVATION.

THIS DOCUMENT CONTAINS INFORMATION RELATING TO ACTIVITIES OF THE ATOMIC ENERGY COMMISSION NOT TO BE REPRODUCED OR RELEASED WITHOUT PRIOR APPROVAL.

ENGINEERING DOC. CONTROL - SRS
0031287

W230826

SAVANNAH RIVER PLANT
BLDG. 241-H
ADDITIONAL WASTE FACILITIES
EXCAVATION- PLAN & SECTIONS
CIVIL

MAY 5, 1959

PROJ. NO.	REVISIONS	REVISED BY DATE	CHECKED BY DATE	APPROVED BY DATE	

REFERENCE STANDARDS

REFERENCE DRAWINGS

W230945	Part Blue-Line
SPEC. 3583	PROJ. SPECS.

PROJ. NO. 9810089-10
SCALE As Shown
DRAWN BY N. H. WHITTLE
CHECKED BY S.R. Whitehead 9-27-58
APPROVED BY R.T. Donald Jr. / H.M.S. 3-13-59
APPROVED BY E.A. Glenn 3/13/59

ENGINEERING DEPARTMENT

W230826