➡ ANALYZE & MARK THIS PRINT FOR ALL SAFETY CONSIDERATIONS ⬅

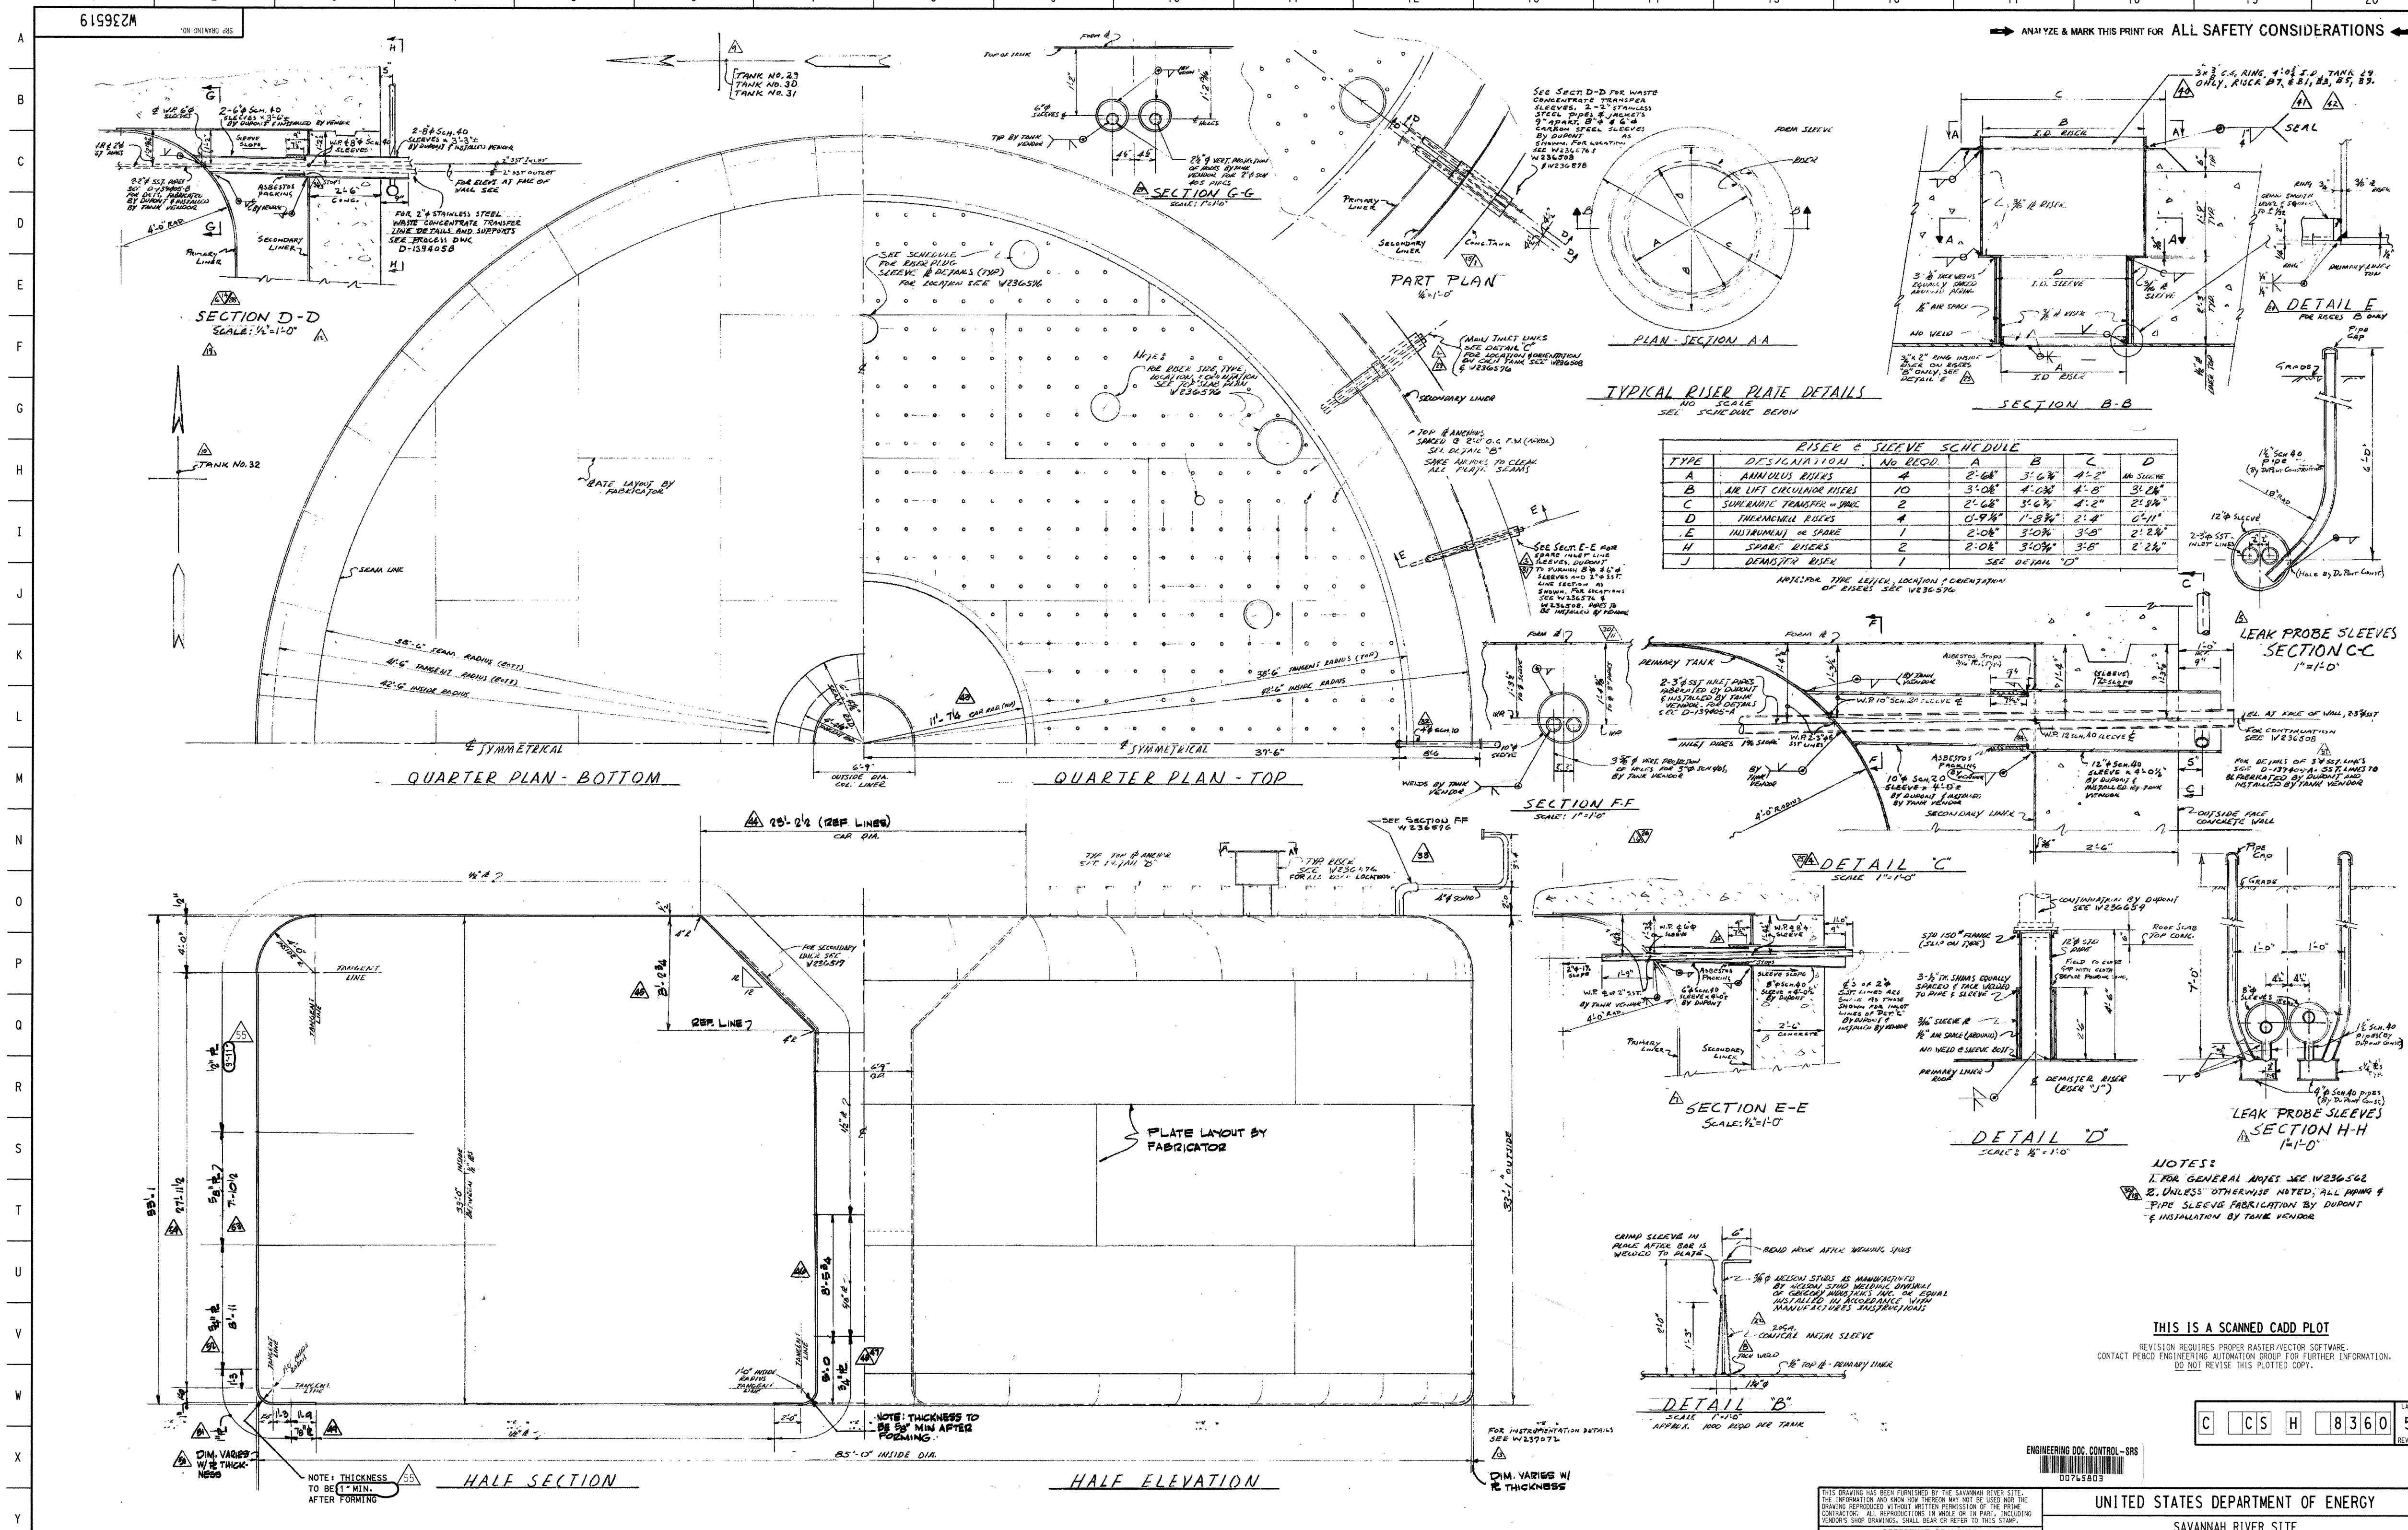

RISER & SLEEVE SCHEDULE

TYPE	DESIGNATION	No REQD.	A	B	C	D
A	ANNULUS RISERS	4	2'-6½"	3'-6¾"	4'-2"	No Sleeve
B	AIR LIFT CIRCULATOR RISERS	10	3'-0½"	4'-0¾"	4'-8"	3'-2¼"
C	SUPERNATE TRANSFER or SPARE	2	2'-6½"	3'-6¾"	4'-2"	2'-8¼"
D	THERMOWELL RISERS	4	0'-9¾"	1'-8¾"	2'-4"	0'-11"
E	INSTRUMENT or SPARE	1	2'-0½"	3'-0¾"	3'-8"	2'-2¼"
H	SPARE RISERS	2	2'-0½"	3'-0¾"	3'-8"	2'-2¼"
J	DEMISTER RISER	1	SEE DETAIL "D"			

NOTE: FOR TYPE LETTER, LOCATION & ORIENTATION OF RISERS SEE W236576

NOTES:
1. FOR GENERAL NOTES SEE W236562
2. UNLESS OTHERWISE NOTED, ALL PIPING & PIPE SLEEVE FABRICATION BY DUPONT & INSTALLATION BY TANK VENDOR

THIS IS A SCANNED CADD PLOT

REVISION REQUIRES PROPER RASTER/VECTOR SOFTWARE.
CONTACT PE&CD ENGINEERING AUTOMATION GROUP FOR FURTHER INFORMATION.
DO NOT REVISE THIS PLOTTED COPY.

C CS H 8360 — LATEST REVISION 55

ENGINEERING DOC. CONTROL-SRS 00765803

PROJ.	REV. NO.	DATE	REVISION	PRP'D	LEAD ENG	CHK'D	APRV'D	APRV'D	APRV'D
981232	54	09/12/74	27'-11½" WAS 27'-11⅝"		SIGNATURES ON MICROFILM				
N/A	55	04/14/04	INCORPORATED C-DCF-H-03453. (LWTS-DMM)	RWR	N/A	KP	[signature]	TMM	N/A

THIS DRAWING HAS BEEN FURNISHED BY THE SAVANNAH RIVER SITE. THE INFORMATION AND KNOW HOW THEREON MAY NOT BE USED NOR THE DRAWING REPRODUCED WITHOUT WRITTEN PERMISSION OF THE PRIME CONTRACTOR. ALL REPRODUCTIONS IN WHOLE OR IN PART, INCLUDING VENDOR'S SHOP DRAWINGS, SHALL BEAR OR REFER TO THIS STAMP.

REFERENCE DRAWINGS	
W236562	GEN. ARRANGEMENT & CONST. DETAILS
W236517	SECDONDARY LINER - STEEL
W236576	TOP SLAB PLAN - CONCRETE
W236576	TOP PAD SLAB - CONCRETE
W236878	LINER PALTE ATTACHMENTS
BPF211620	PLATE DETAILS
W162690	SECONDARY LINER PLAN & DETAILS
W162691	TOP SLAB PLAN & DETAILS
D135405	SKULL DESOLVER AND DETAILS
W236577	TOP SLAB REINFORCEMENT LAYOUT

REFERENCE STANDARDS

UNITED STATES DEPARTMENT OF ENERGY
SAVANNAH RIVER SITE

BLDG. NO.	SITE CLEARANCE NO.	DESIGN AREA NO.	DESIGN GROUP
241-H	N/A	N/A	LWTS-DMM

TITLE
SAVANNAH RIVER PLANT
200 AREA BLDG 241-H
TYPE III TANKS 29-32
HIGH LEVEL WASTE STORAGE FACILITIES
PRIMARY LINER PLANS AND DETAILS
STEEL
(U)

SCALE	SRP DRAWING NO.	SHEET NO.	LATEST REVISION
NONE	W236519	1 OF 1	55

W.S. # [ ] REF FILES YES NO
PSC= PLOT DATE — DRAWN BY (ORIG): TIME — LAST CADD REV. BY: R.REIMER DATE: 04/14/04
Scale shown on this drawing is only applicable when plotted at 30"x42" (actual drawing size)