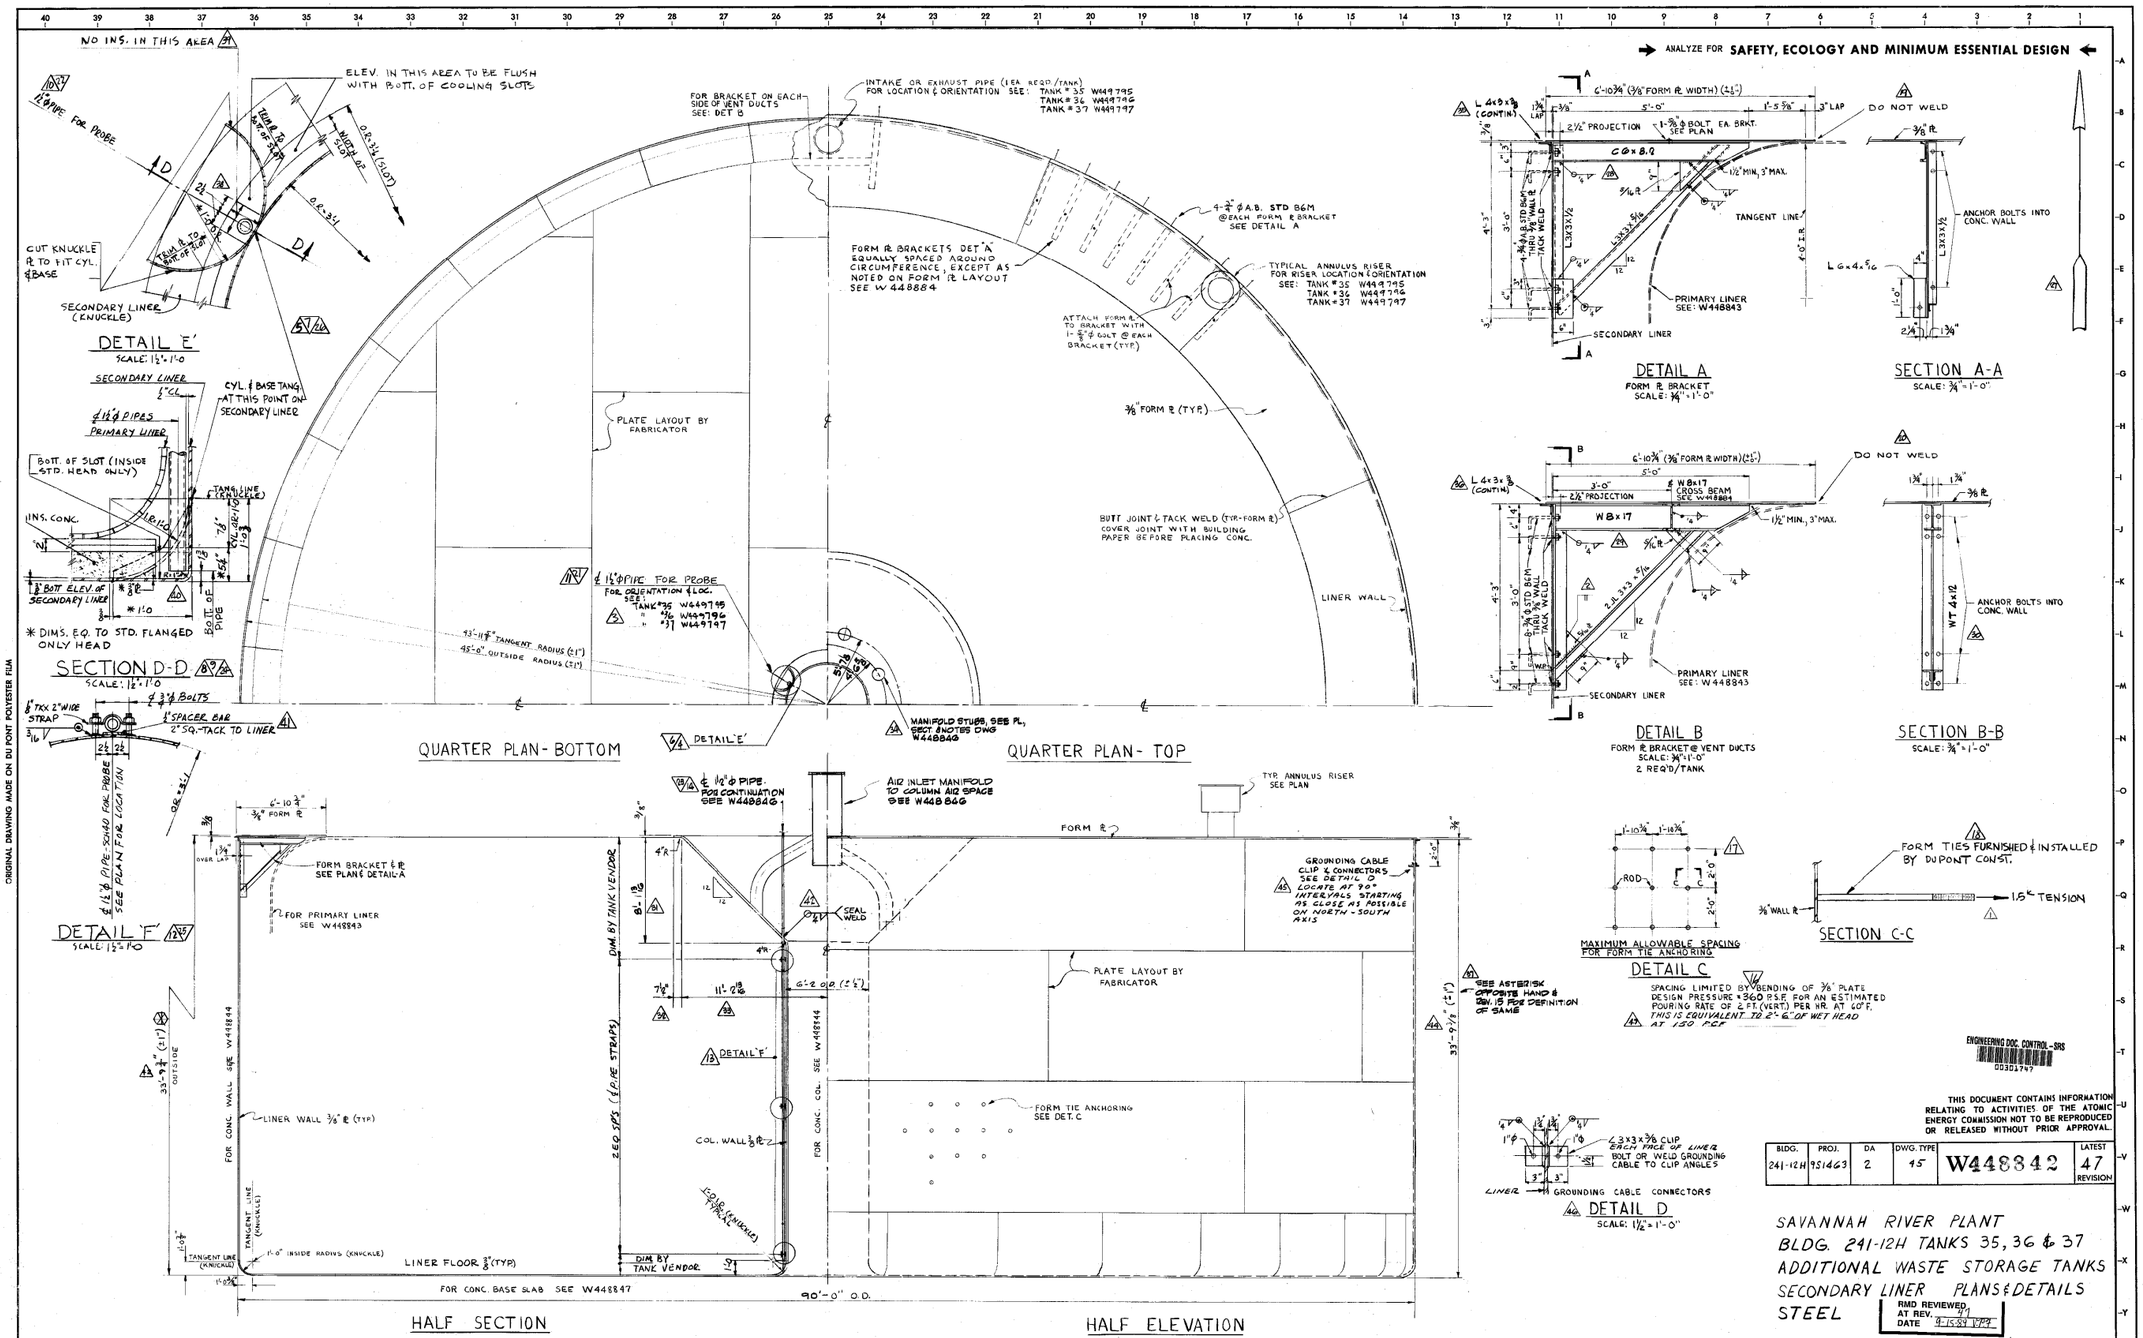

ENGINEERING DOC. CONTROL-SRS 00301747

THIS DOCUMENT CONTAINS INFORMATION RELATING TO ACTIVITIES OF THE ATOMIC ENERGY COMMISSION NOT TO BE REPRODUCED OR RELEASED WITHOUT PRIOR APPROVAL.

BLDG.	PROJ.	DA	DWG. TYPE		LATEST REVISION
241-12H	951463	2	45	W448842	47

SAVANNAH RIVER PLANT
BLDG. 241-12H TANKS 35, 36 & 37
ADDITIONAL WASTE STORAGE TANKS
SECONDARY LINER PLANS & DETAILS
STEEL

RMD REVIEWED AT REV. 71 DATE 9-15-89 1PP3

PROJ. NO	REVISIONS	REVISED BY DATE	CHECKED BY DATE	APPROVED BY DATE
98460	ADDED NOTE & TOLERANCE DIM.			
	ADDED DEPRESSION IN SLOT AT PIPE NEA			
951463	CHG'D INS. NOTE & EXTEND BOTT OF PIPE			
	CHG'D ℄ BAR. WAS 23'-7½", WAS 6"			
951463	33'-9⅞" WAS 33'-7⅞"			
951463	ADDED L.W. LOCATION & 2 LUGS WAS ONE			
951463	ADD EQUIV HD			

PROJ. NO	REVISIONS	REVISED BY DATE	CHECKED BY DATE	APPROVED BY DATE
951463	ADD NOTES			
	ADD 5 2-1½" PIPES & CHG'D SECT. D-D			
	CHG'D DET. 'F' & CHG'D. DET. 'E'			
	ADDED NORTH AIRCOL, CG WAS GC			
	WB WAS 8"Ø, NTS WAS STA, 8-11⅝" WAS 8'-0"			
	7¾" WAS 7, 11-2⅝ WAS 11'-1			
	ADDED MANIFOLD STUBS & DIMENSIONS			
98460	ADDED L 4x3x⅜ ON DET A & D			

PROJ. NO	REVISIONS	REVISED BY DATE	CHECKED BY DATE	APPROVED BY DATE
951463	ADD DIMS & ADD WELD			
	CHG'D DET. 'E' & COND. PROFILE			
	CHG'D DET. 'F' & ADD SECT D-D			
	CHG'D BOTT ELEV & SIZE OF 1½"Ø PIPE			
	CHG'D NO & SIZE OF PIPE IN DET. 'F'			
	ADD DET. 'F' & ADD 2-1½"Ø PIPES			
	ADD DIM. NOTE & 360 PSF WAS 960			
	GEN. NOTE & REV. NOTE CHG'D SECT C			

REFERENCE STANDARDS

REFERENCE DRAWINGS			
W449795	TOP SLAB TANK #35	W448846	4" & INLET MANIFOLD
W449796	TOP SLAB TANK #36		
W449797	TOP SLAB TANK #37		
W448884	LINER & PIT SEC 2		
W448843	PRIMARY LINER		
W448844	WALL & COLUMN DETAILS		
W448847	BASE SLAB FOUNDATIONS		
W448840	COOLING SLOT DETAILS		

THIS DRAWING HAS BEEN FURNISHED BY E. I. DU PONT DE NEMOURS & CO. THE INFORMATION AND KNOW-HOW THEREON MAY NOT BE USED NOR THE DRAWING REPRODUCED WITHOUT THE WRITTEN PERMISSION OF DU PONT. ALL REPRODUCTIONS IN WHOLE OR IN PART, INCLUDING VENDOR'S SHOP DRAWINGS, SHALL BEAR OR REFER TO THIS STAMP.

PROJECT 951463
SCALE ¼"=1'-0" & AS NOTED
DRAWN R. MATERNIAK 8-31-73
CHECKED R. WILLIAMS 4-12-74
APPROVED-INITIAL CONSTR. RELEASE 2-12-74
APPROVED-FINAL 8/31/76

E. I. DU PONT DE NEMOURS & COMPANY
WILMINGTON, DELAWARE
ENGINEERING DEPARTMENT

W 448842

ORIGINAL DRAWING MADE ON DU PONT POLYESTER FILM