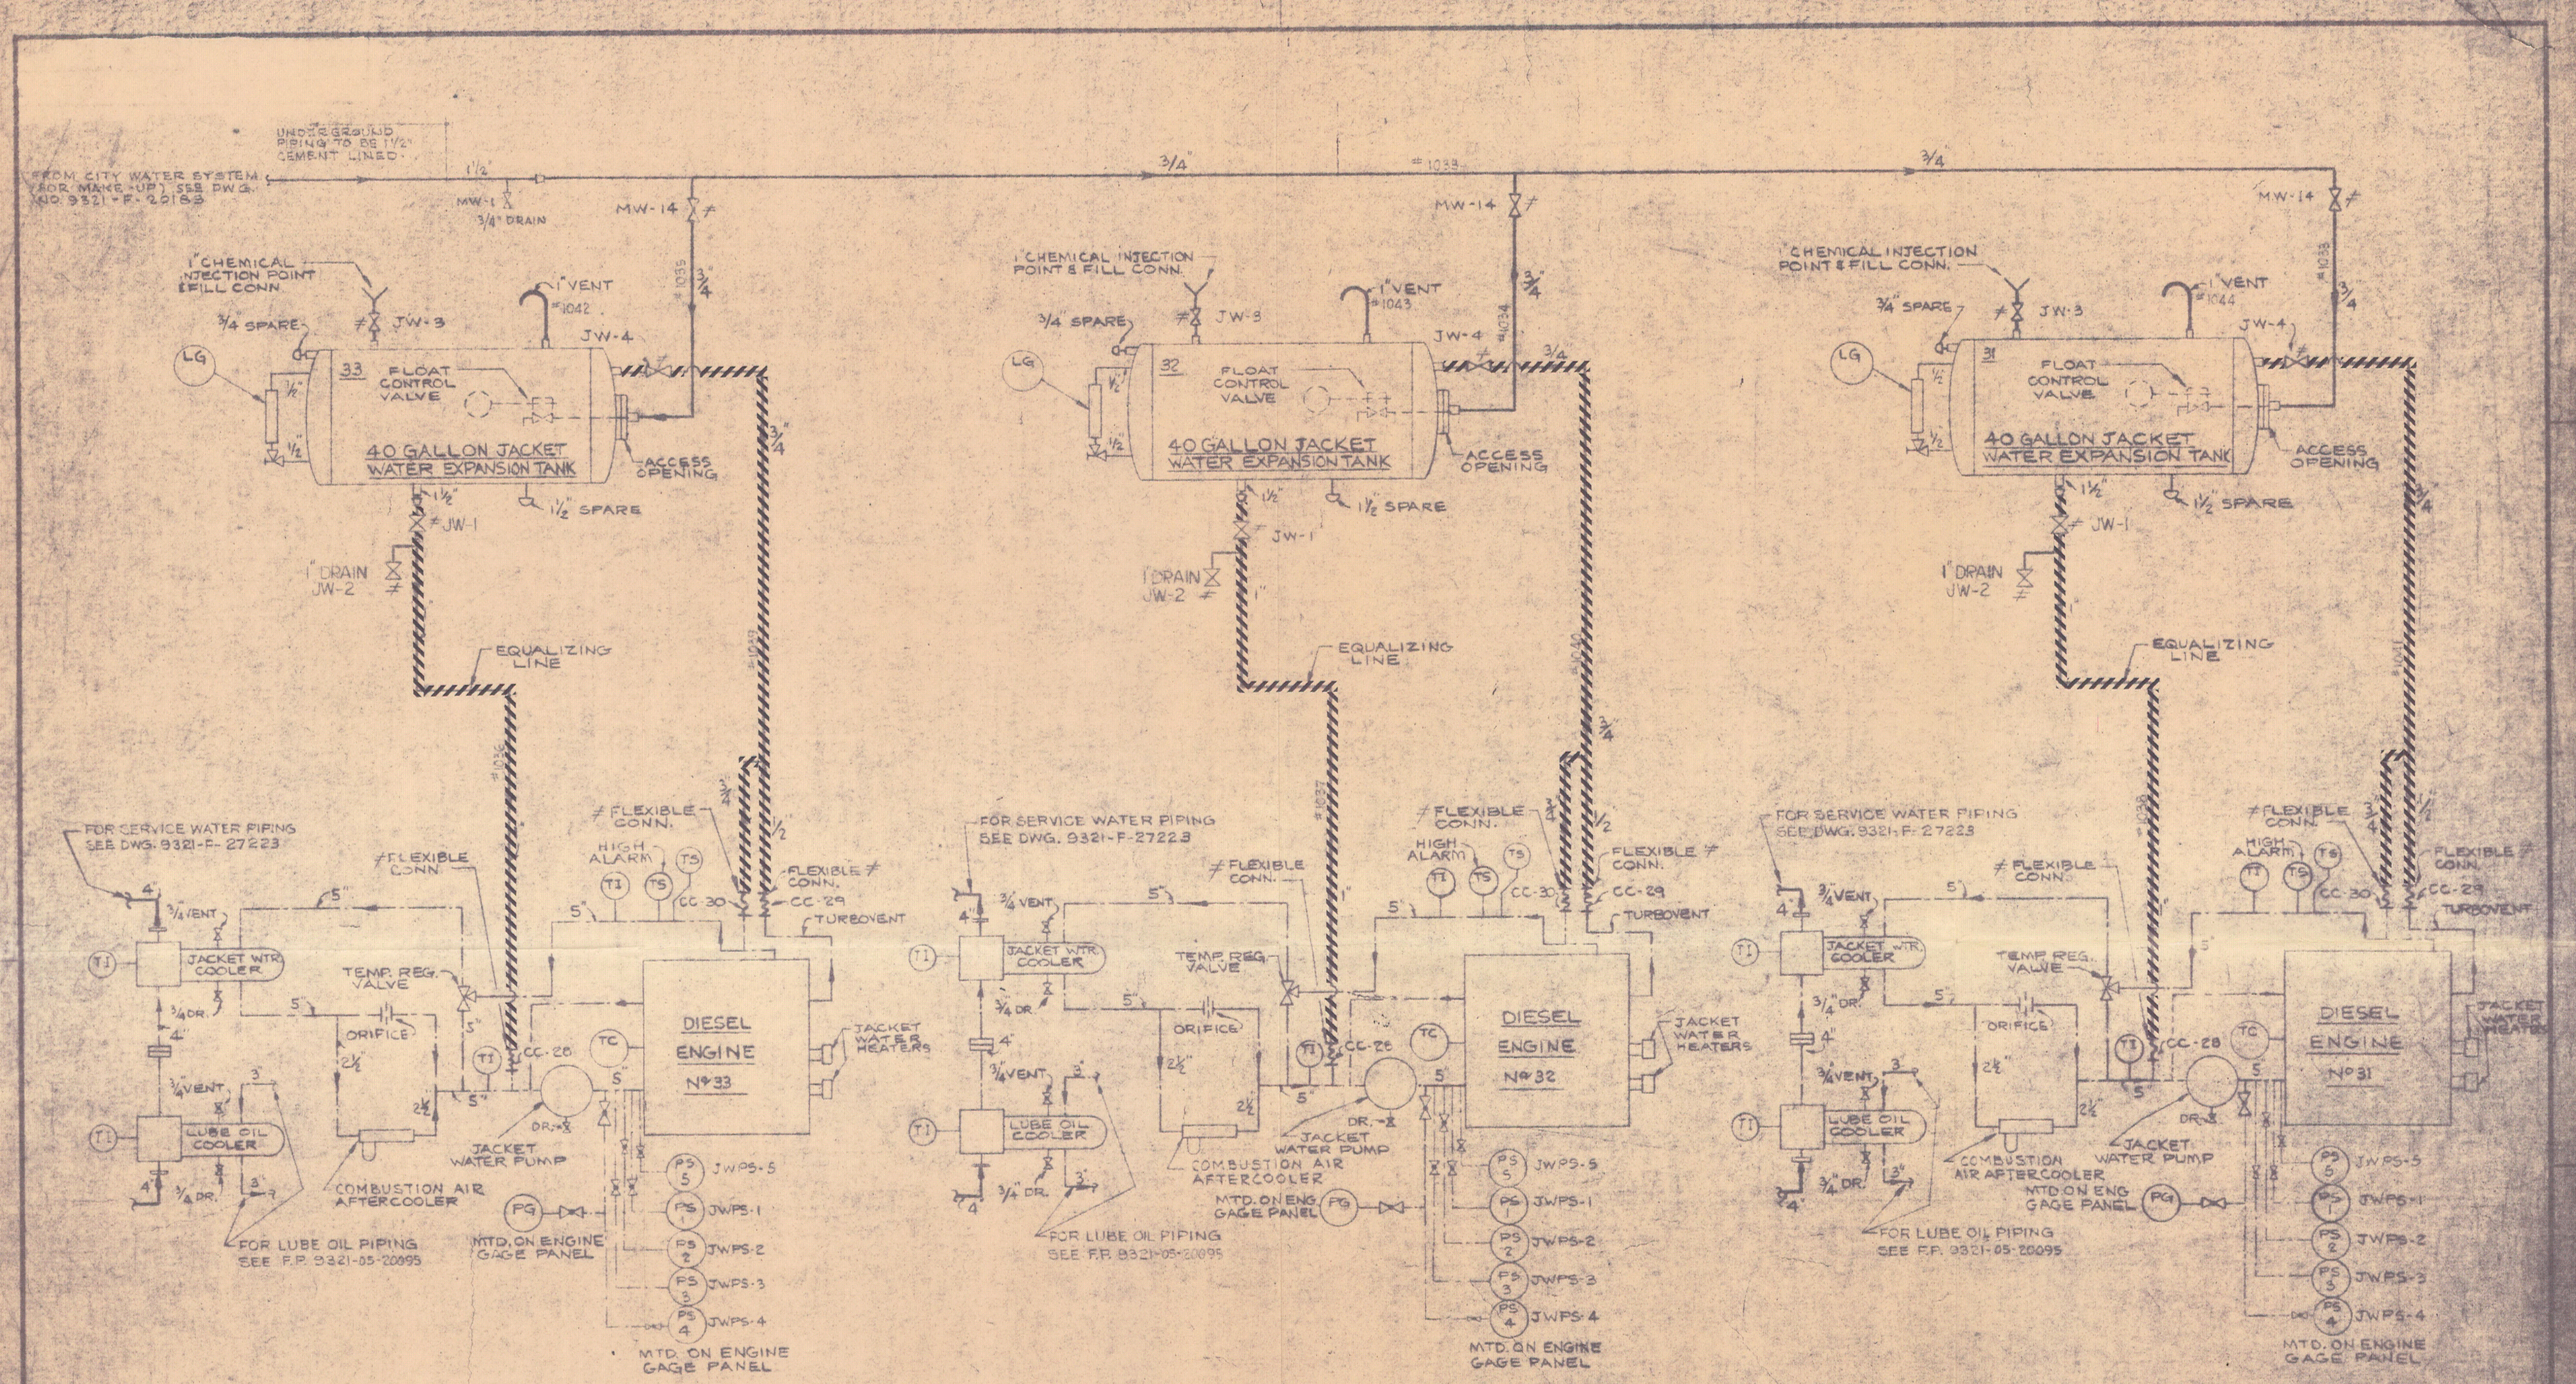

REFERENCE DRAWINGS

U.E. & C. DWG. No	DESCRIPTION	CON. ED. DWG. No
9321-C-20163	FLOW DIAGRAM SYMBOLS	C-201815
9321-F-22573	COOLING WATER PIPING - RIVER WATER SYSTEM	A-202030
9321-F-22583	FUEL OIL, JACKET WATER, & STARTING AIR PIPING - SHT. No 1	A-202031
9321-F-22593	" " " " " - SHT. No 2	A-202032
9321-F-22603	" " " " " - SHT. No 3	A-202033
9321-F-22613	" " " " " - SHT. No 4	A-202034
9321-G-2300	CONVENTIONAL LINE SCHEDULE CLASS-I PIPING	C-202787

U.E. & C. FOREIGN PRINTS

9321-05-20094	FLOW DIAGRAM - JACKET WATER SYSTEM
9321-05-2852	OUTLINE OF DIESEL GAGE PANEL
9321-05-20091	EXPANSION TANK ASSEMBLY

CLASS I PIPING

WHOLE SYSTEM TO BE CLASS I INCLUDING DIESEL ENGINES & GENERATORS.

LEGEND

——— INDICATES PIPING BY U.E. & C.

——— INDICATES PIPING BY DIESEL MFG.

ALL VALVES, INSTRUMENTS, EQUIPMENT ETC. AS SUPPLIED WITH DIESEL EXCEPT ITEMS IDENTIFIED THUS: #

DESIGNATES SYSTEM BOUNDARY

NOTE
THIS DWG PHOTOGRAPHICALLY REPRODUCED FORM U.E. & C DWG No 9321-H-20283-7

PRC APERTURE CARD

8312060123-11

FLOW DIAGRAM
JACKET WATER TO DIESEL GENERATORS

FOR

INDIAN POINT GENERATING STATION
UNIT NO. 3

FD-5209-11-SH2