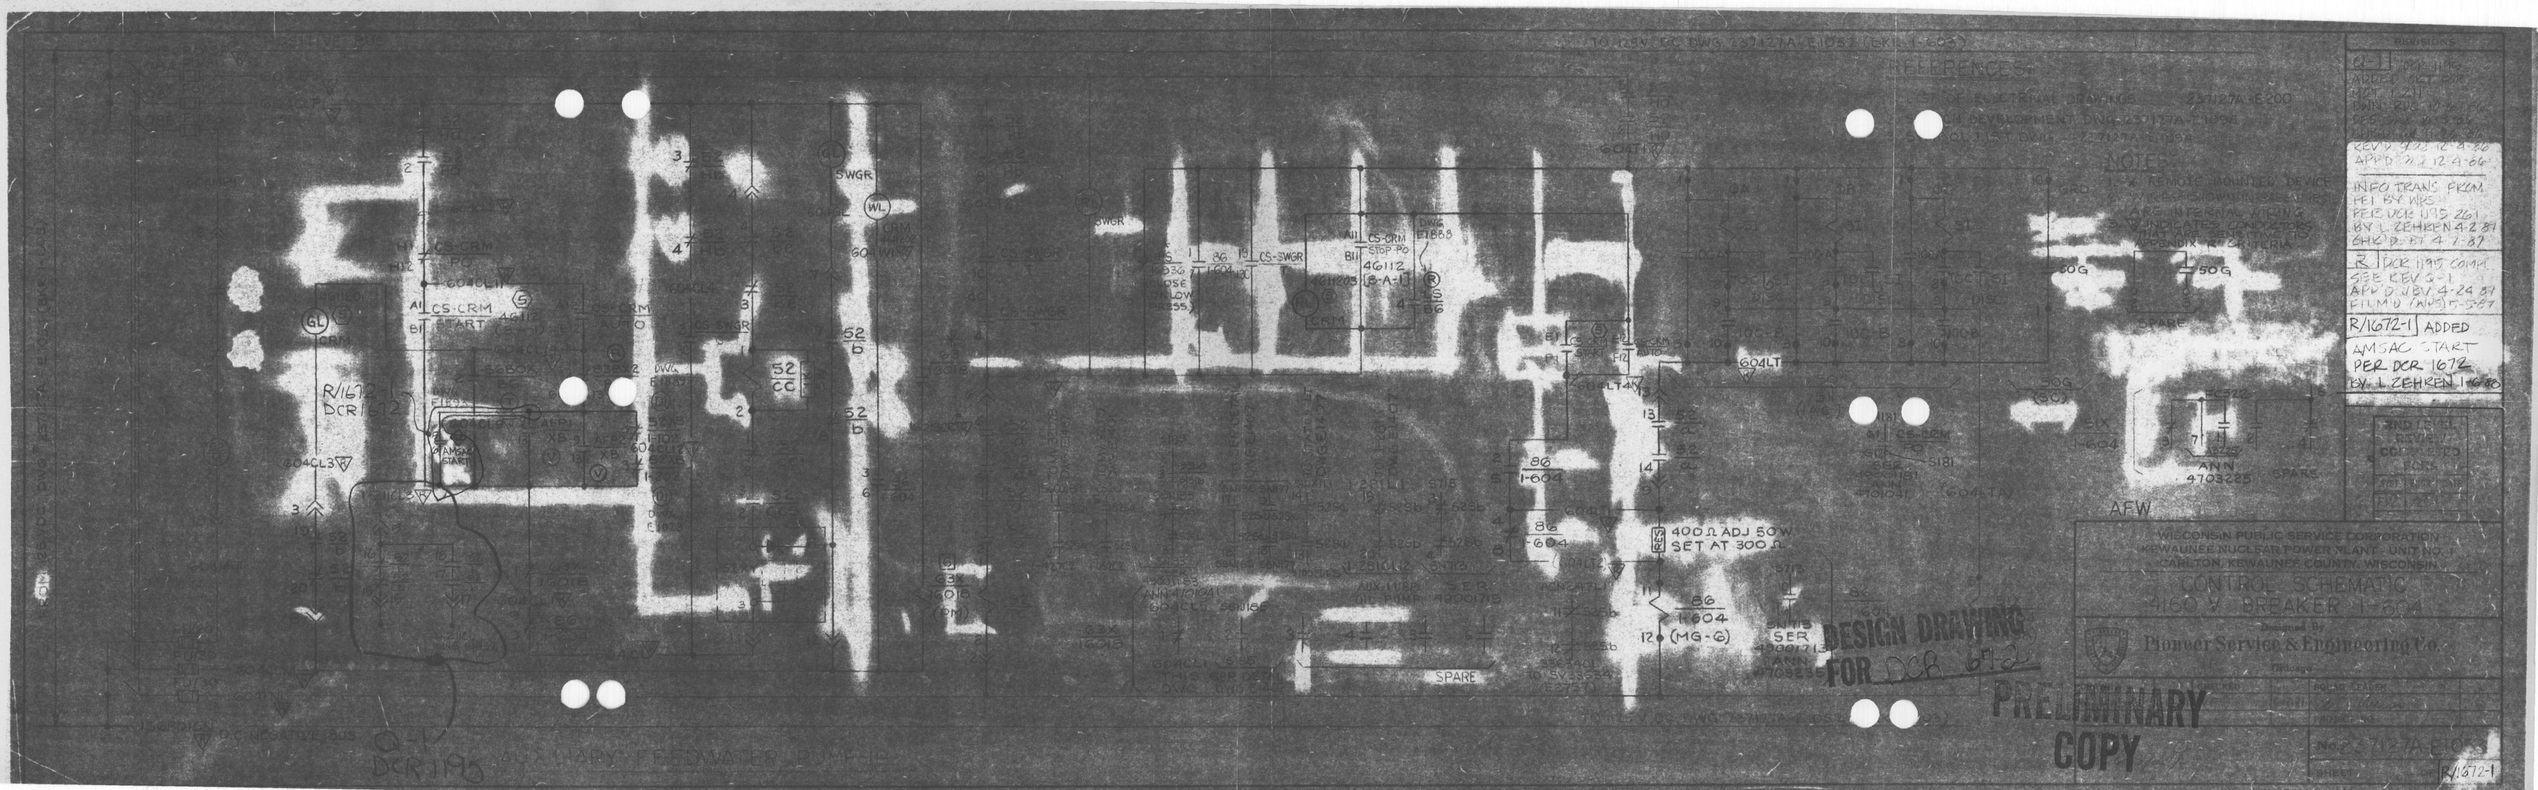

REFERENCES
NOTES
REVISIONS
Q-1 DCR 1195
R/1672-1 ADDED AMSAC START PER DCR 1672 BY L. ZEHREN 1-6-88
INFO TRANS FROM FEI BY WBS PER DCR 1195 261 BY L. ZEHREN 4-2-87
R DCR 1195 COMM SEE REV Q-1 APP'D WBV 4-24-87 FILM'D (WBS) 5-5-87
REV'D 12-4-86
APP'D 12-4-86
CS-CRM START
CS-CRM STOP-PO
CS-SWGR
SWGR
400 Ω ADJ 50 W SET AT 300 Ω
SPARE
AFW
DESIGN DRAWING FOR DCR 672
PRELIMINARY COPY
WISCONSIN PUBLIC SERVICE CORPORATION
KEWAUNEE NUCLEAR POWER PLANT UNIT NO. 1
CARLTON, KEWAUNEE COUNTY, WISCONSIN
CONTROL SCHEMATIC
4160 V BREAKER 1-604
Designed By
Pioneer Service & Engineering Co.
Chicago
R/1672-1

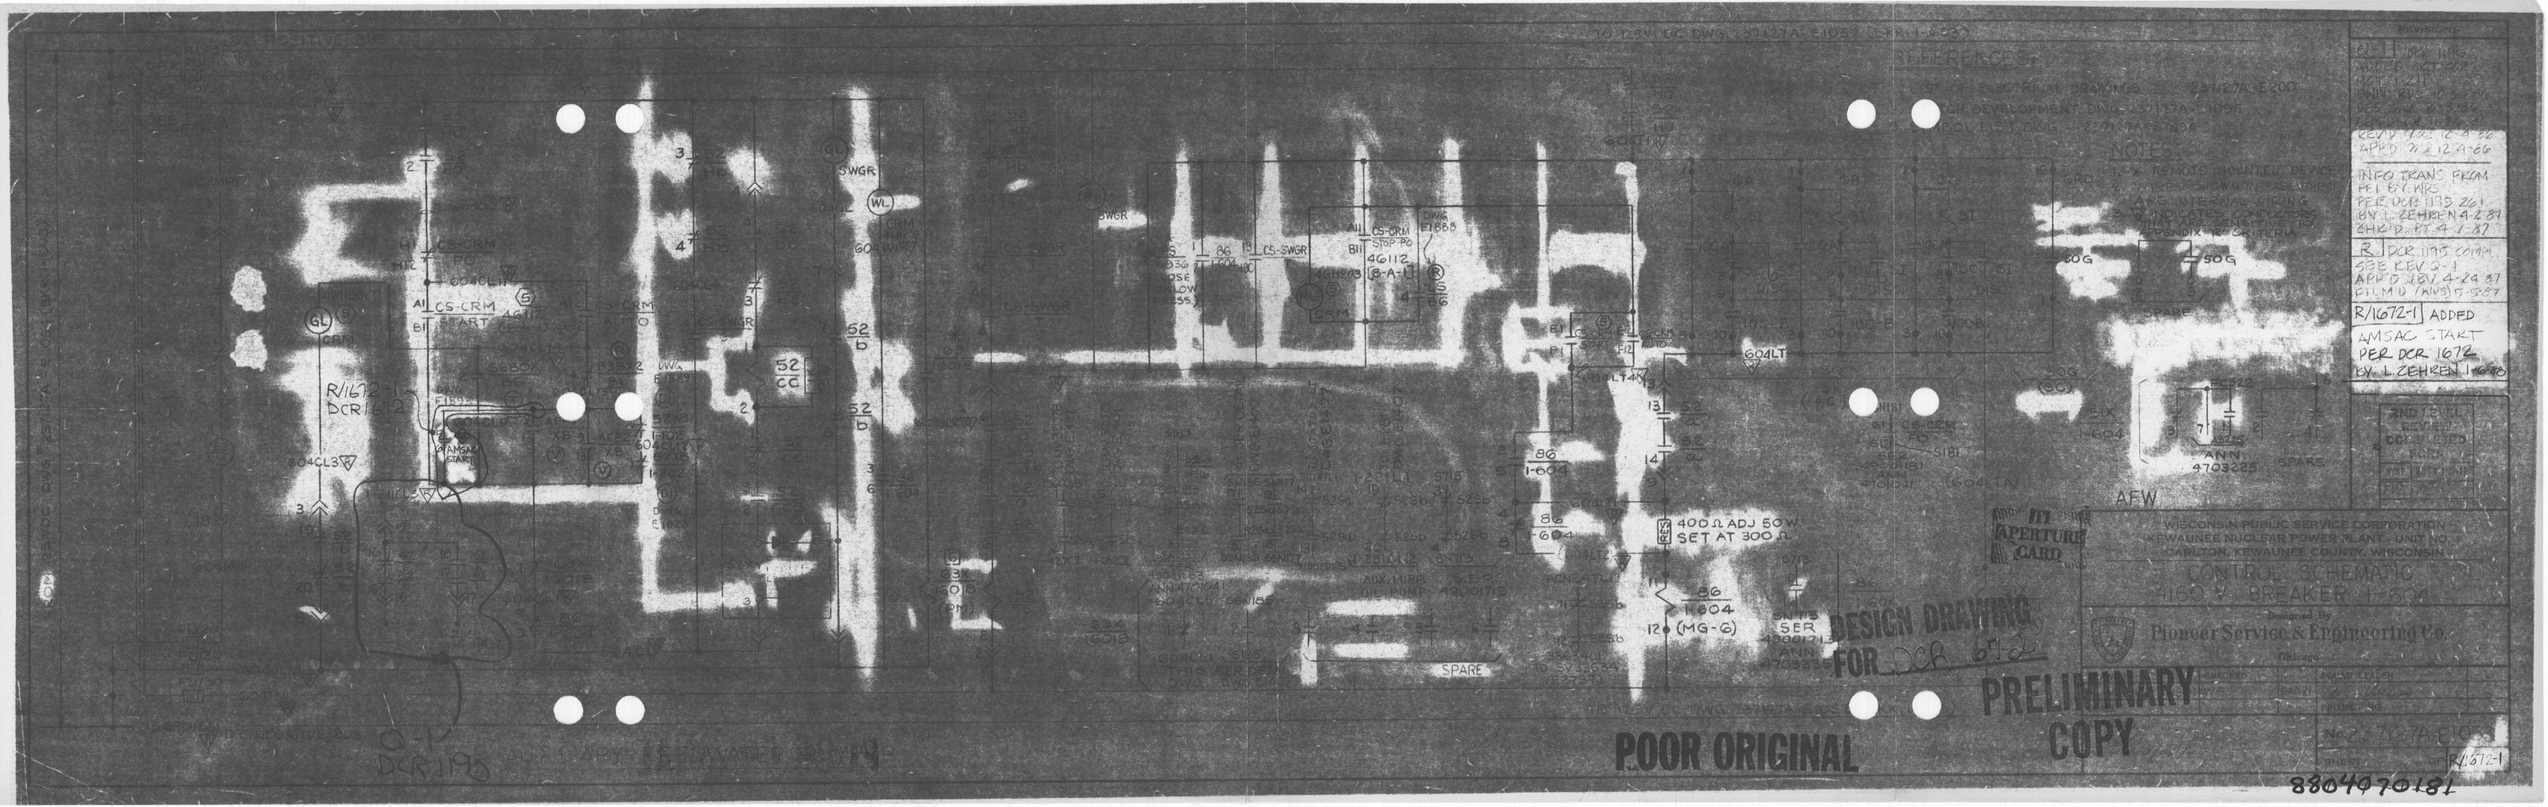
WISCONSIN PUBLIC SERVICE CORPORATION
KEWAUNEE NUCLEAR POWER PLANT, UNIT NO. 1
CARLTON, KEWAUNEE COUNTY, WISCONSIN
CONTROL SCHEMATIC
4160 V BREAKER 1-604
Pioneer Service & Engineering Co.
R/1672-1
R/1672-1 ADDED
AMSAC START
PER DCR 1672
BY L. ZEHREN
400Ω ADJ 50W
SET AT 300Ω
DESIGN DRAWING
FOR DCR 672
PRELIMINARY
COPY
POOR ORIGINAL
APERTURE CARD
8804070181