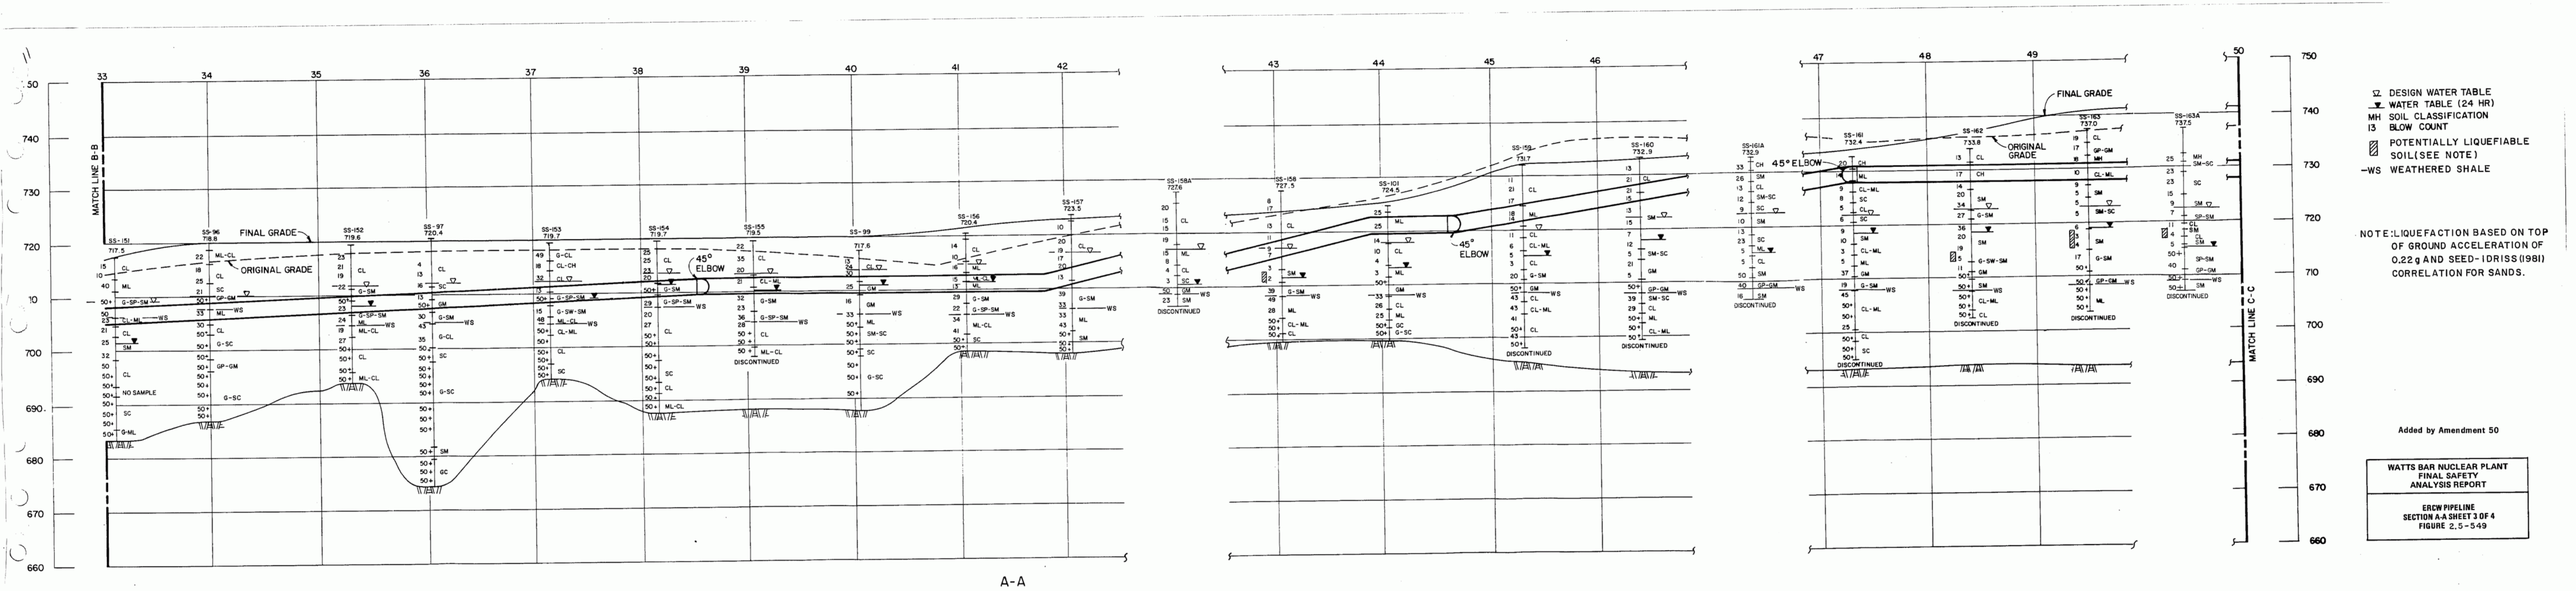
MATCH LINE B-B
MATCH LINE C-C
FINAL GRADE
ORIGINAL GRADE
45° ELBOW
DISCONTINUED
NO SAMPLE
A-A
Added by Amendment 50
WATTS BAR NUCLEAR PLANT
FINAL SAFETY
ANALYSIS REPORT
ERCW PIPELINE
SECTION A-A SHEET 3 OF 4
FIGURE 2.5-549