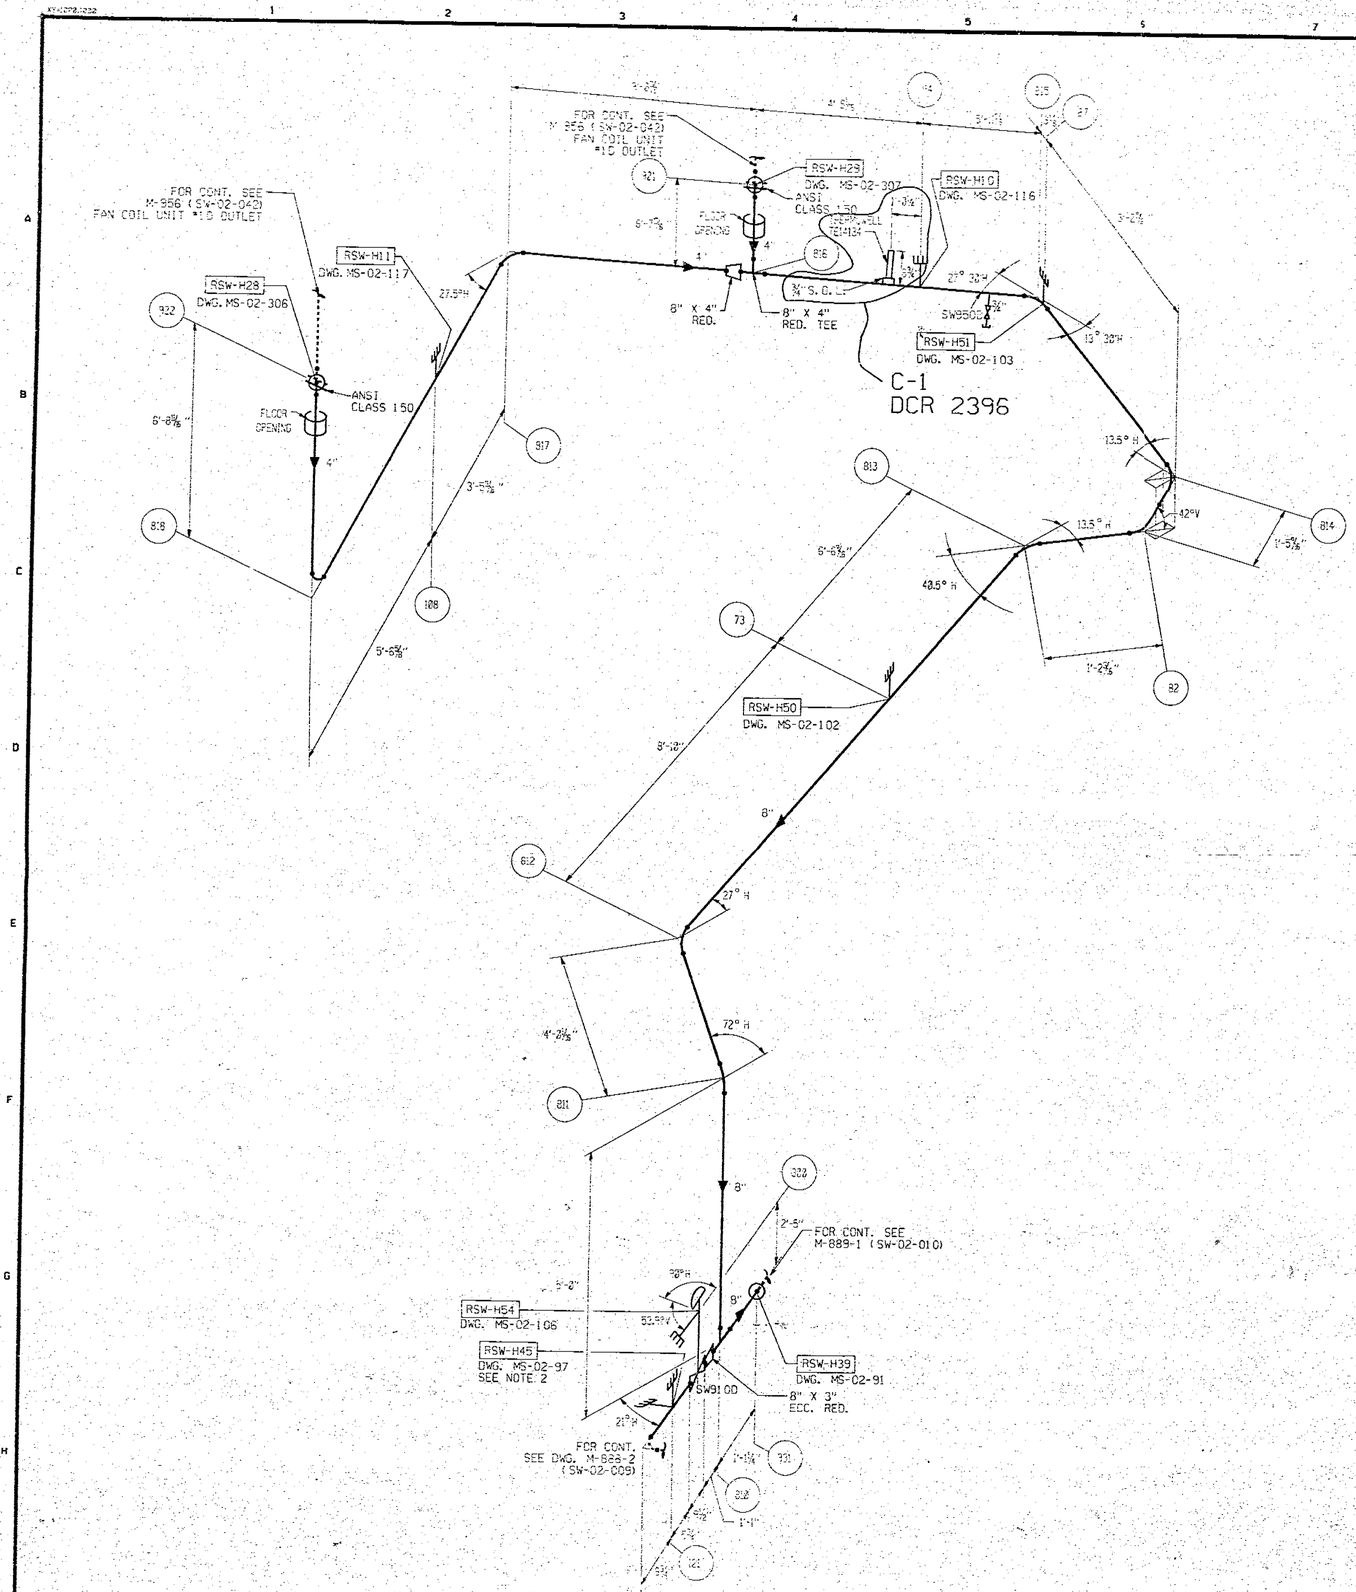

LEGEND

- STRESS ANALYSIS POINT
- SUPPORT/HANGER MARK NO.

SUPPORT TYPES

- ANCHOR
- HANGER/RIGID RESTRAINT
- GUIDE/TWO-WAY RESTRAINT
- SPRING ("C" DENOTES CONSTANT)
- SNUBBER
- THREE-WAY RESTRAINT
- PIPE RUPTURE RESTRAINT

NOTES:

1. THIS DRAWING ALONG WITH DRAWING M889 SUPERSEDES DRAWING M1053.
2. NON-FUNCTIONAL SUPPORT.

REFERENCE DWGS.

M356, M357, M557, M647

ANALYSIS DOCUMENTS

PIPE STRESS ANALYSIS: SW-02-009
PIPE SUPPORT CALCULATION: S-87-SW-02-009

APERTURE CARD

ANALYTICAL PART NO. SW-02-009

REVISIONS

	FILMED PER TEI-E BY APS FOR RECORD PURPOSES ISSUE 79-141 APPD:GB 3-24-89 FILMED:APS 3-27-89
A-1	CHANGED RF DRAWG TO DAC PER TE BULLETIN 79-141 FIELD WALKDOWN BY:MK CHK'D:DLP RVWD:MAB APPD:JKK FILMED:
A	RECORD PURPOSES ISSUE 79-141 COMPLETE SEE REVISION C-1 APPD: GB 5-22-89 FILMED:(WPS) 5-30-89
A-1	RE PUR 79-14 ADDED CONT. NOTE BY: KFJ 02-01-90 CHK'D: JJM 02-01-90
B	RE PUR 79-14 COMPL. SEE REV. A-1 APPD: GB 02-02-90 FILMED:(WPS) 02-13-90
B-1	DIVIDED DWG. PER RECORD PURPOSES 0161 DWN: BCY 12/28/92 CHK'D: BEN TROTTER 12/29/92 APPD: SP 01-04-93
C	RE PUR 0161 COMPL. SEE REV. B-1 FILMED:(WPS) 01-12-93
C-1	ADDED ¾" S.G.L. AND THERMOWELL TEI4134 AT CO-OR A-6. PER DCR 2396 BY: D. GESSLER 08-24-94 CHK'D: R. SERODGY 08-25-94 APP'D: GJS 11-09-94
D	DCR 2396 COMPL. SEE REV. C-1 FILMED:(WPS) 11-22-94

WISCONSIN PUBLIC SERVICE CORPORATION
KEWAUNEE NUCLEAR POWER PLANT - UNIT NO. 1
CARLTON, KEWAUNEE COUNTY, WISCONSIN

SERVICE WATER FROM FCU 1C & 1D TO SHROUD COOLING COIL 1C/1D AND INTERMEDIATE ANCHORS

Designed By
FLUOR ENGINEERS, INC.
CHICAGO, ILL. 60606

DESIGNED BY		DRAWN BY		TRACED BY	
		J.D.	3-1-87	S.P.	5-12-87
CHK'D		APPROVED		PROJECT MGR.	
		J.D.	3-16-87		
PROJECT NO.		CONTRACT			SHEET
834525					
SCALE: 1/2"					REVISION
					D

M-888-1 D

9808100217