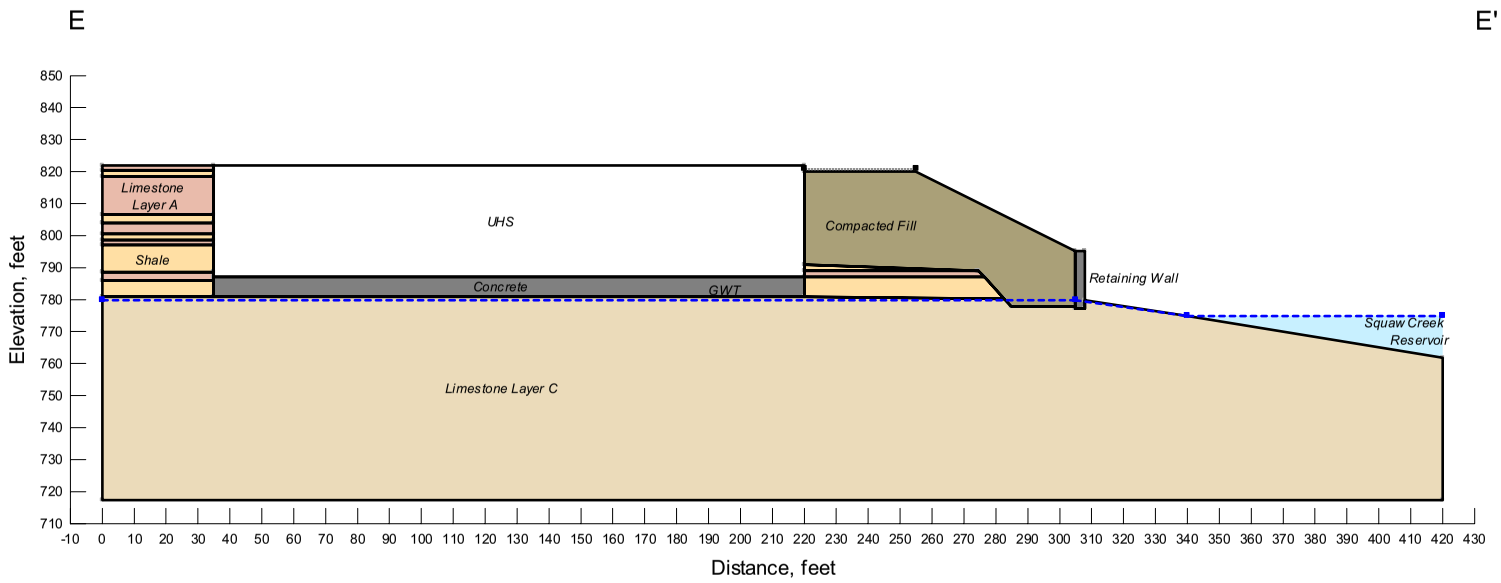

Figure 2.5.5-206 Post-Construction Cross Section E–E'