ANALYZE & MARK THIS PRINT FOR ALL SAFETY CONSIDERATIONS

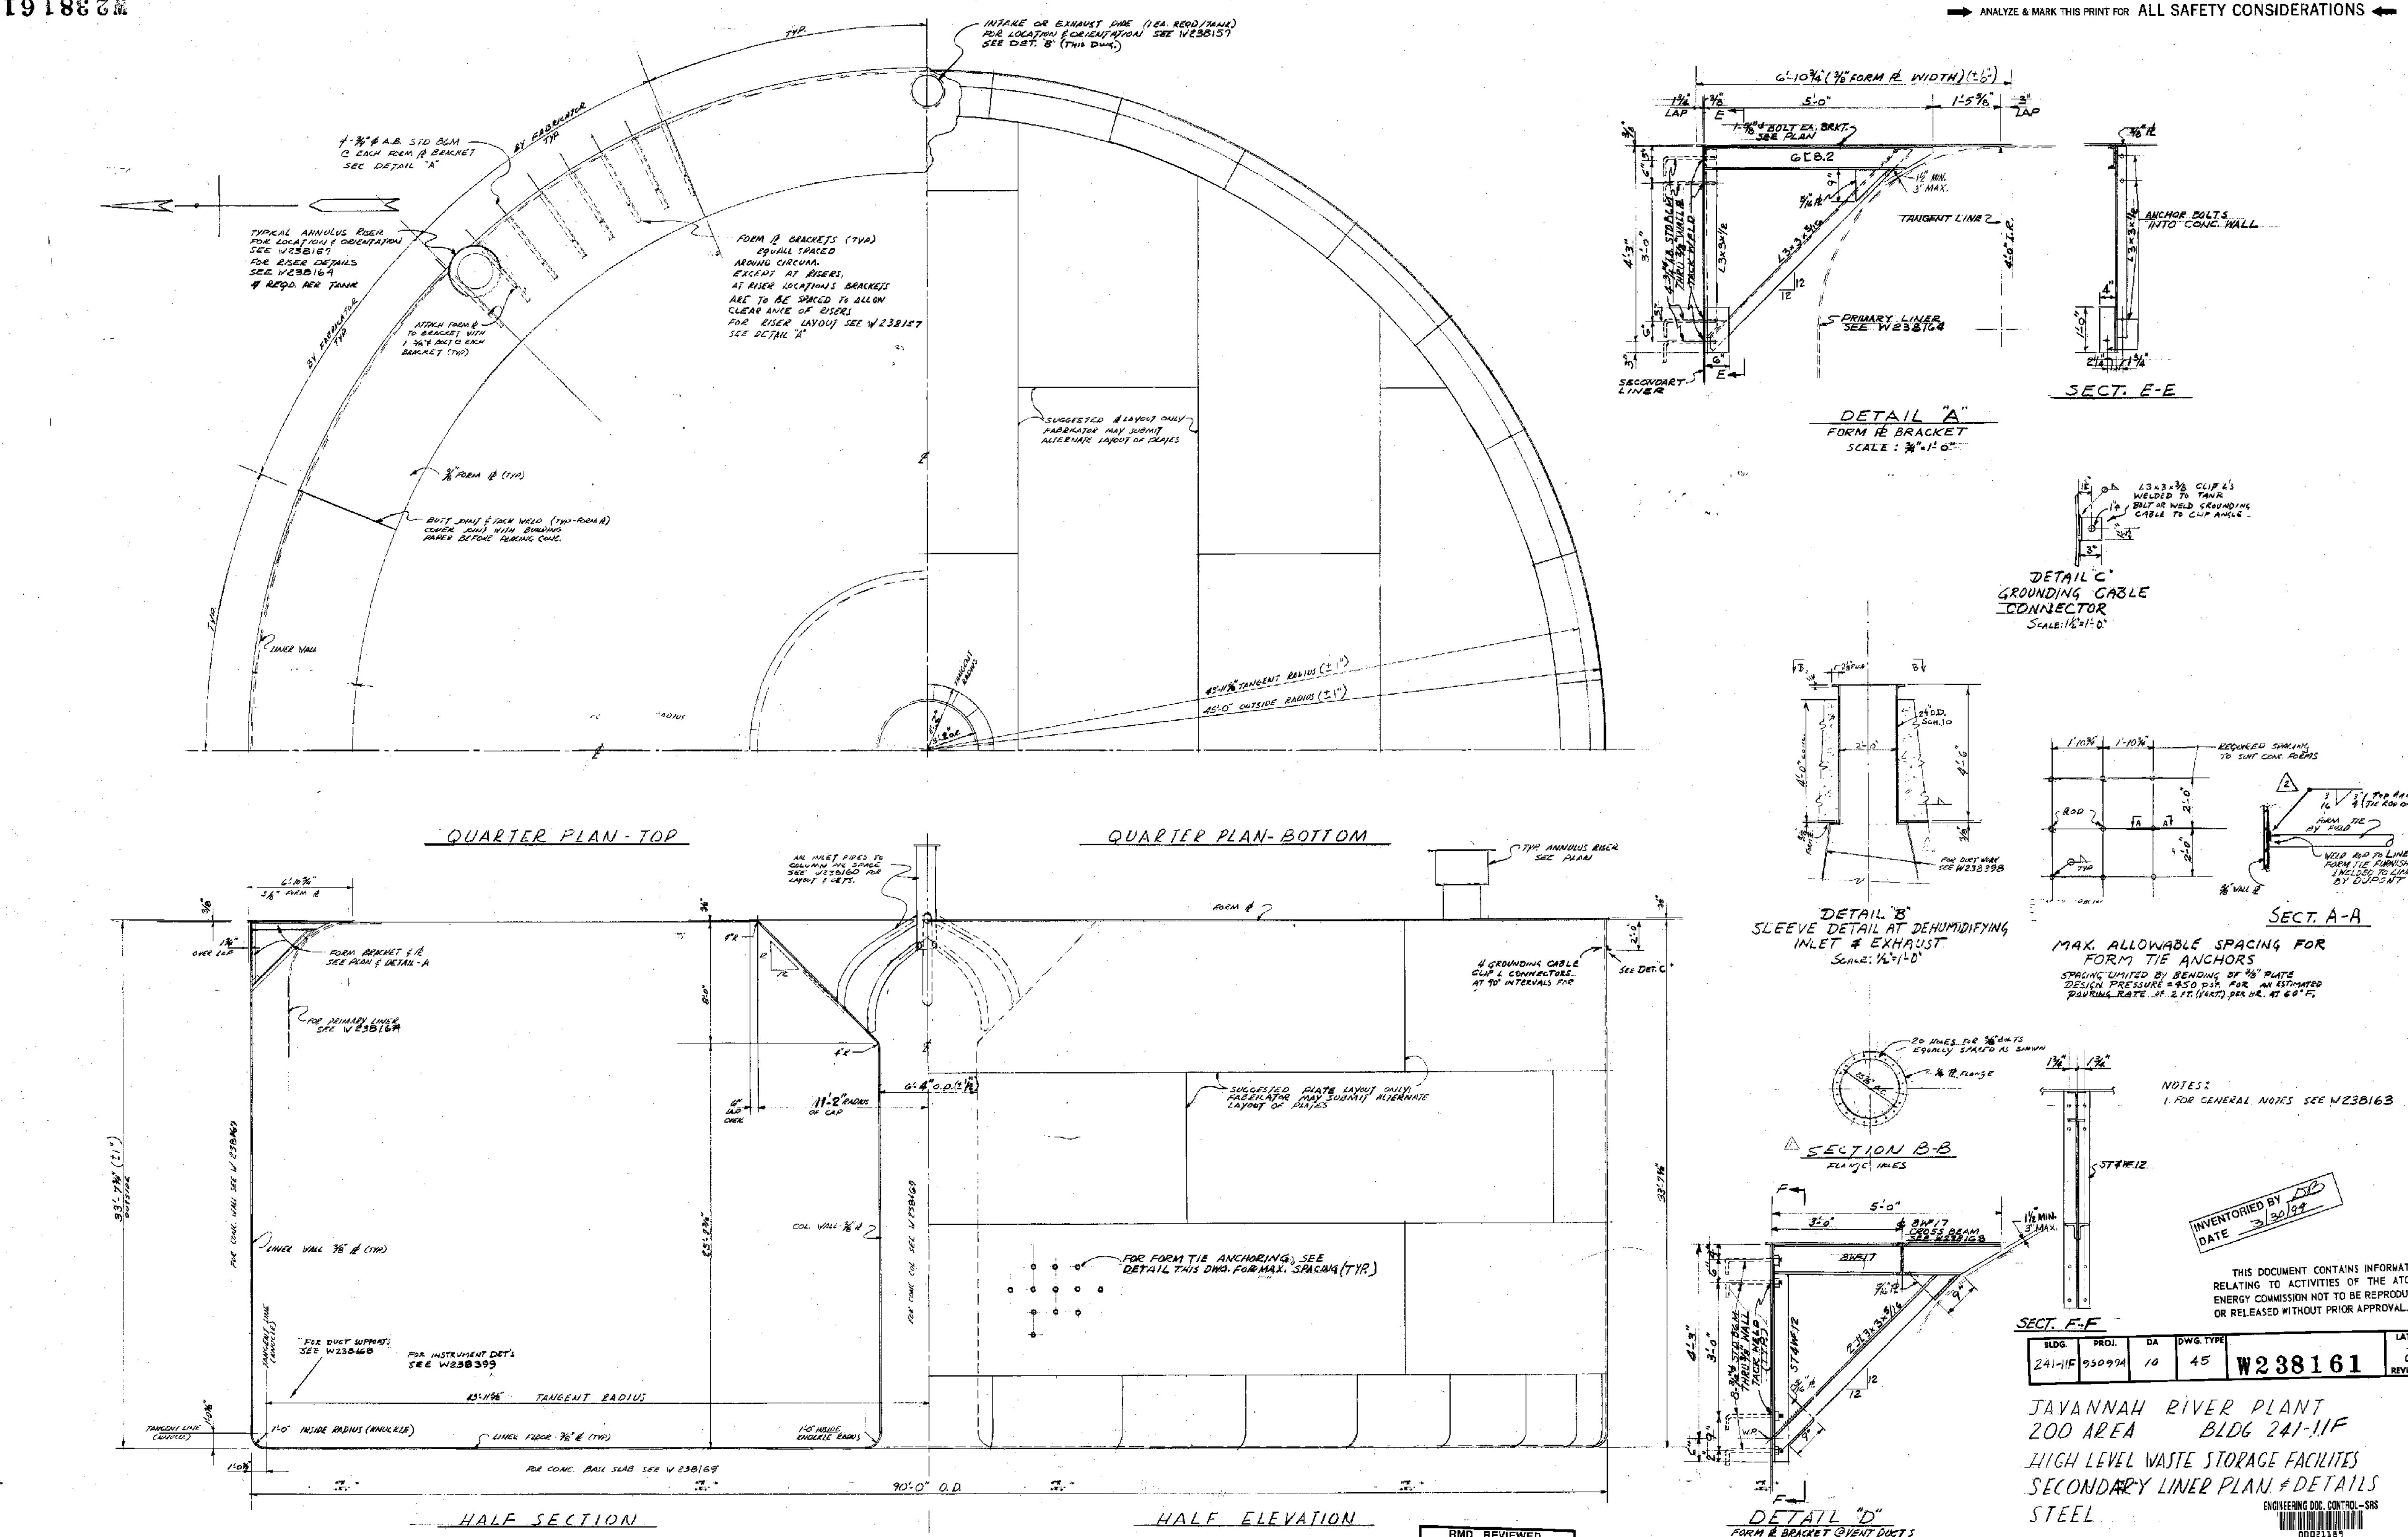

NOTES:
1. FOR GENERAL NOTES SEE W238163

INVENTORIED BY DB DATE 3/30/94

THIS DOCUMENT CONTAINS INFORMATION RELATING TO ACTIVITIES OF THE ATOMIC ENERGY COMMISSION NOT TO BE REPRODUCED OR RELEASED WITHOUT PRIOR APPROVAL.

BLDG.	PROJ.	DA	DWG. TYPE		LATEST REVISION
241-11F	950974	10	45	W238161	2

SAVANNAH RIVER PLANT
200 AREA BLDG 241-11F
HIGH LEVEL WASTE STORAGE FACILITES
SECONDARY LINER PLAN & DETAILS
STEEL

ENGINEERING DOC. CONTROL—SRS 00021189

RMD REVIEWED AT REV. 2 DATE 11/3/89

REPRODUCED FROM W236517

PROJ. NO.	REVISIONS	REVISED BY DATE	CHECKED BY DATE	APPROVED BY DATE
950974	1 ADDED REF. NO.	J.J.L. 1-14-70	LOGAN 1-14-70	
950974	2 ADDED WELD SIZE & REV'D LENGTH	J.J.L. 2-11-71	LOGAN 2-11-71	

REFERENCE DRAWINGS

GEN. CONST. ARRANG. & DETS	W238163	Tank Lowering Frame Gen. & Steel	W162690
PRIMARY LINER STEEL	W238164	Tank Lowering Frame Steel	W162691
BASE SLAB CONC.	W238169	TANK T/C'S INSTRUMENTS	W238399
WALL & COL. CONC.	W238167	COOLING SLOTS & DETS STEEL	W238160
TOP SLAB PLAN CONC.	W238157	DEHUMIDIFICATION HVAC	W238398
RISER & PLUG DET'S SH.#1 - CONC & STEEL	W238156	TANKS # 33&34 GROUNDING PLAN - ELEC	W238564
LINER PLATE ATTACHMENTS	W238168		

THIS DRAWING HAS BEEN FURNISHED BY E. I. DU PONT DE NEMOURS & CO. THE INFORMATION AND KNOW-HOW THEREON MAY NOT BE USED NOR THE DRAWING REPRODUCED WITHOUT THE WRITTEN PERMISSION OF DU PONT. ALL REPRODUCTIONS IN WHOLE OR IN PART, INCLUDING VENDOR'S SHOP DRAWINGS, SHALL BEAR OR REFER TO THIS STAMP

PROJECT 950974
SCALE 1/4"=1'-0" UNLESS NOTED DATE JAN 6 1969
DRAWN C. McMULLEN JUN 12 1969
CHECKED J. J. LOGAN 6-12-69
APPROVED-INITIAL FOR RELEASE E.E. [illegible] 6/20/69
APPROVED-FINAL E.E. Westlund 9/15/69

E. I. DU PONT DE NEMOURS & COMPANY
INCORPORATED
WILMINGTON, DELAWARE
ENGINEERING DEPARTMENT
W238161