ANALYZE & MARK THIS PRINT FOR ALL SAFETY CONSIDERATIONS

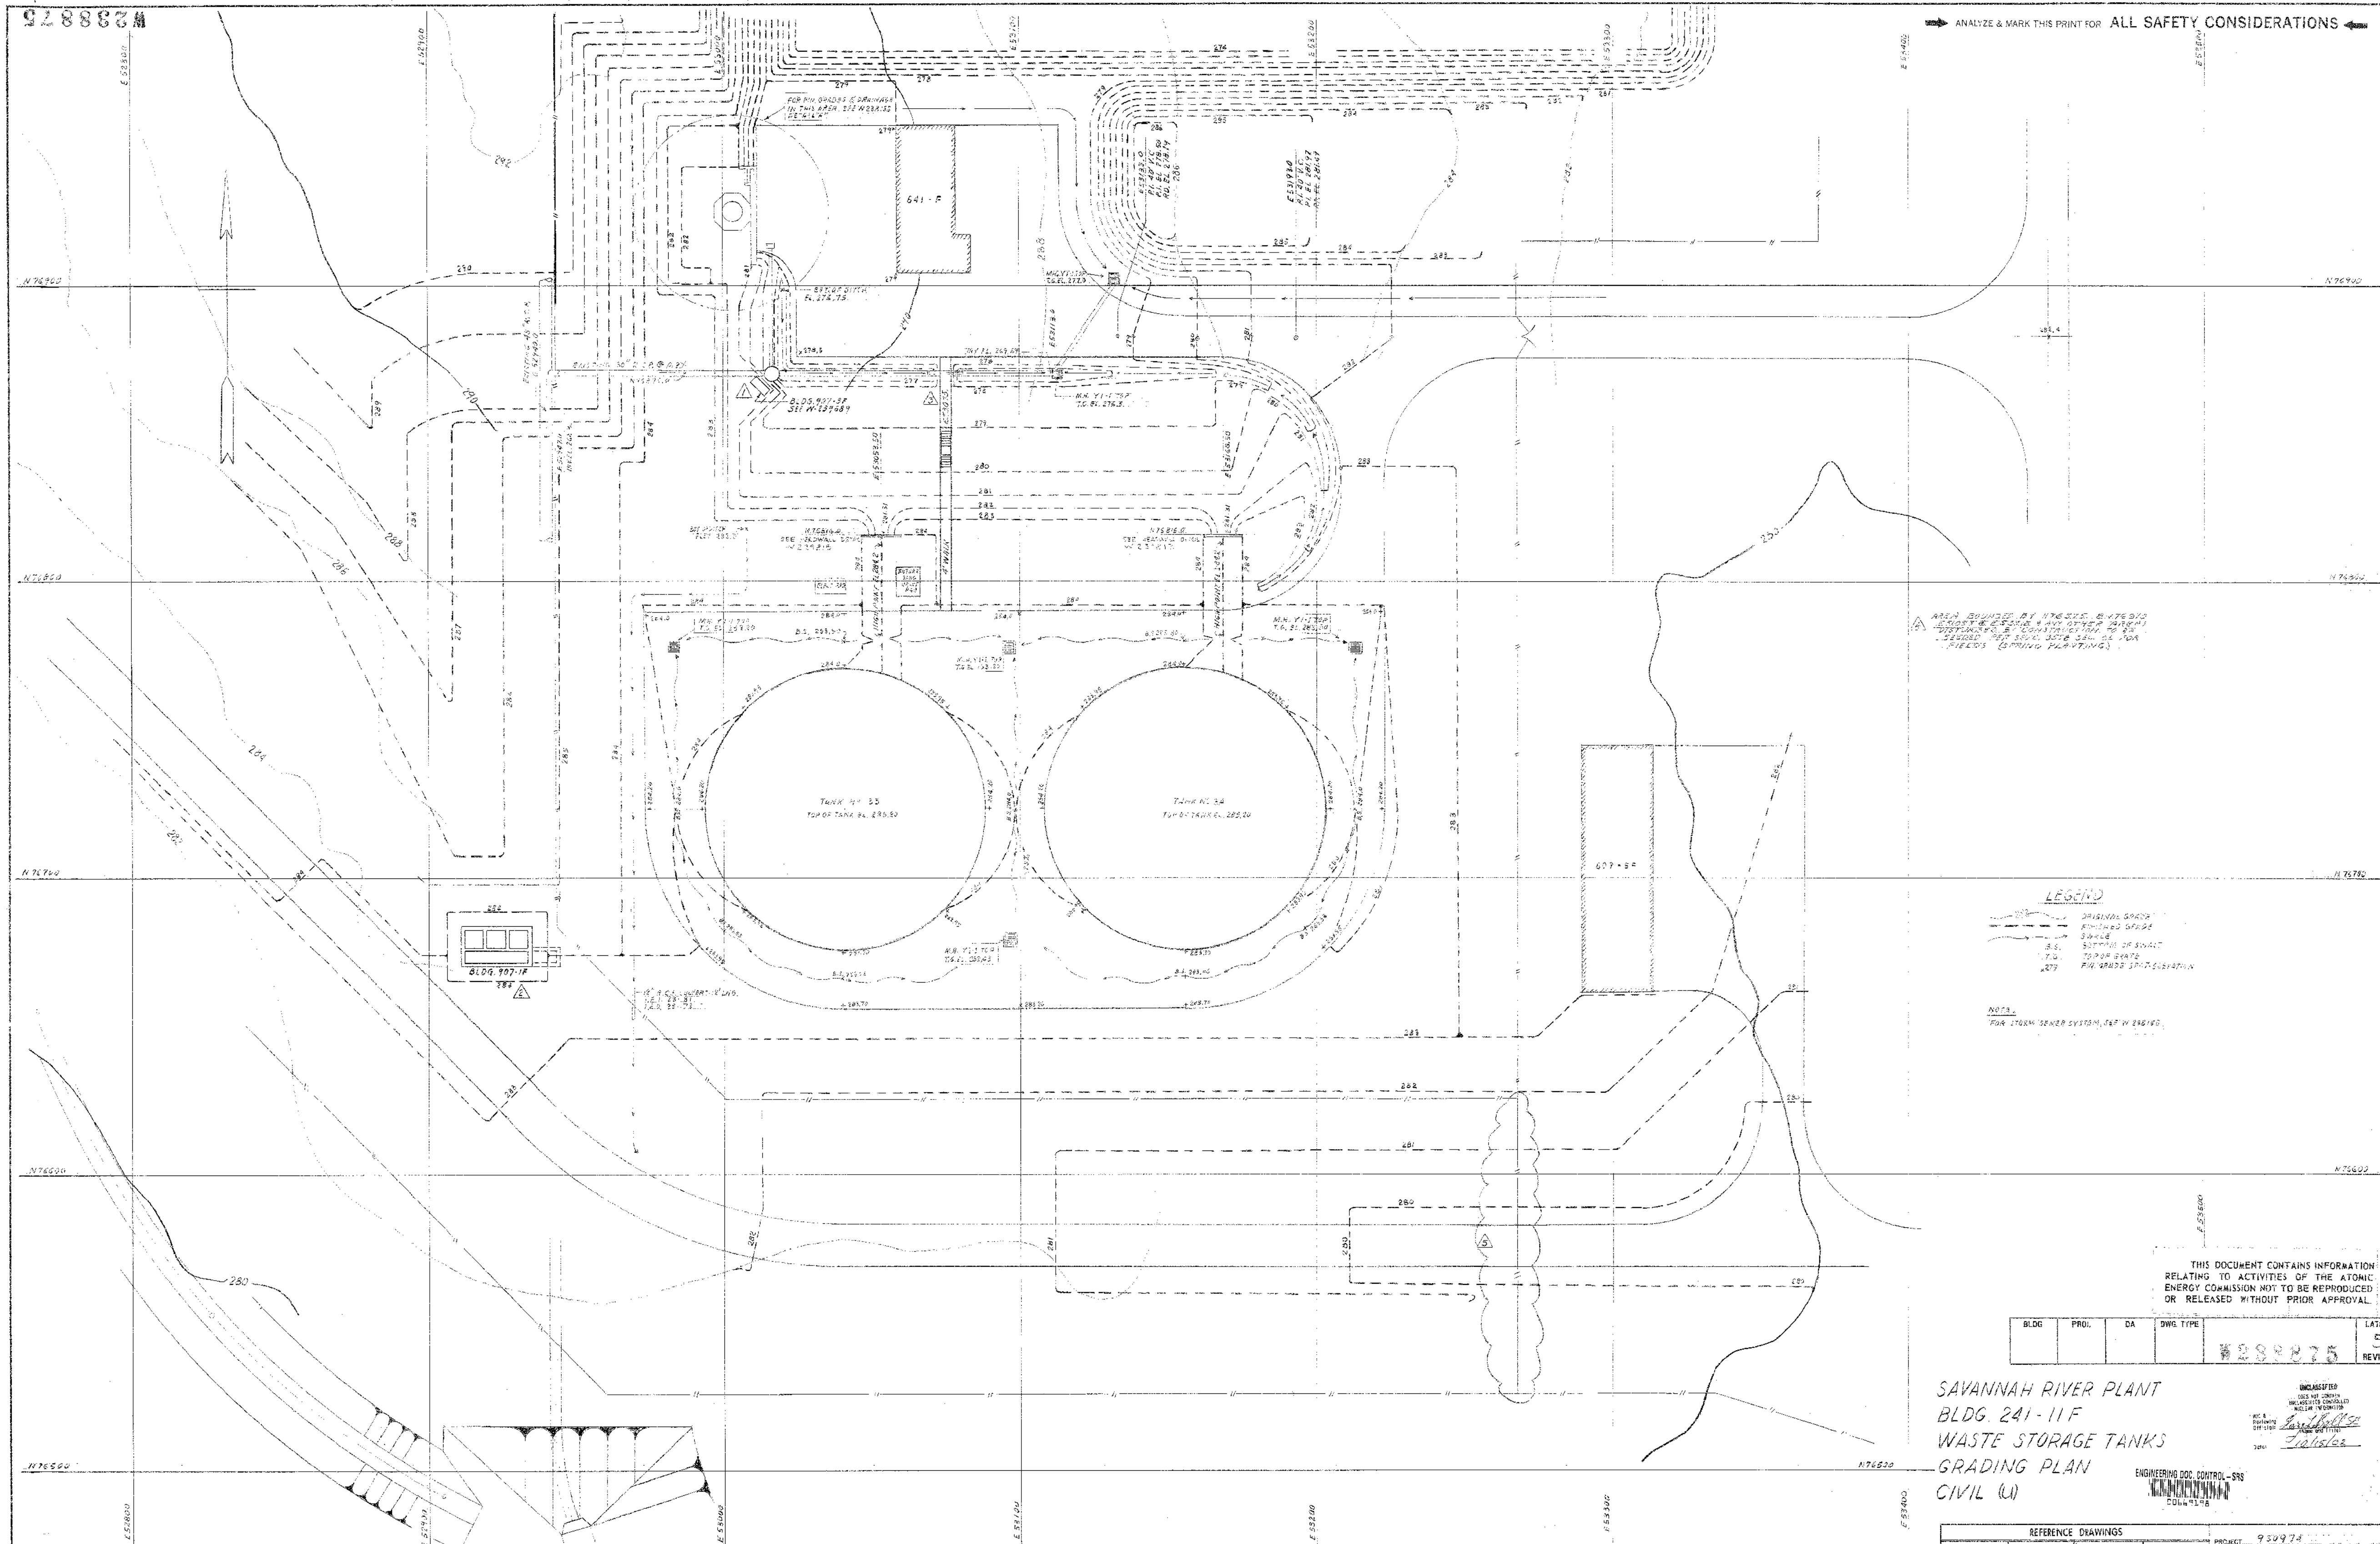

AREA BOUNDED BY N76525, E53103, E53210 & ANY OTHER AREAS DISTURBED BY CONSTRUCTION, TO BE SEEDED PER SPEC. 3056 SEC. 02 FOR FIELDS (SPRING PLANTING).

LEGEND

- ORIGINAL GRADE
- FINISHED GRADE
- SWALE
- B.S. BOTTOM OF SWALE
- T.G. TOP OF GRATE
- 279 FIN. GRADE SPOT ELEVATION

NOTE:
FOR STORM SEWER SYSTEM, SEE W 238160.

THIS DOCUMENT CONTAINS INFORMATION RELATING TO ACTIVITIES OF THE ATOMIC ENERGY COMMISSION NOT TO BE REPRODUCED OR RELEASED WITHOUT PRIOR APPROVAL.

BLDG	PROJ.	DA	DWG. TYPE		LATEST REVISION
				W238875	5

SAVANNAH RIVER PLANT
BLDG. 241-11F
WASTE STORAGE TANKS
GRADING PLAN
CIVIL (U)

UNCLASSIFIED
DOES NOT CONTAIN UNCLASSIFIED CONTROLLED NUCLEAR INFORMATION
ADC & Reviewing Official: [signature]
Date: 10/15/02

ENGINEERING DOC. CONTROL – SRS
00648198

PROJ. NO.	REVISIONS	REVISED BY DATE	CHECKED BY DATE	APPROVED BY DATE
951128	1 REVISED GRADING FOR BLDG. 907-3F	R.J. Yatanish 1-4-72	J.E. Niewe...	
"	2 ADDED BLDG. 907-1F	J.E. Niewe... 1-4-72		
951128 DCO-F-11	3 ADDED WALK REVISED FIN. GRADE	J.D.D. 4-24-72	J.E. Niewe...	
951128 DCO-F-11	4 ADDED SEEDING NOTE			

REFERENCE DRAWINGS	
W238155	PLOT PLAN

REFERENCE STANDARDS

PROJECT 950974
SCALE 1" = 20'
DRAWN S.H. WHITEHEAD DATE APR 8 1970
CHECKED J.E. NIEWEG 8-7-70
APPROVED-INITIAL CONSTR. RELEASE
APPROVED-FINAL [signature] 8-7-70

THIS DRAWING HAS BEEN FURNISHED BY E. I. DU PONT DE NEMOURS & CO. THE INFORMATION AND KNOW-HOW THEREON MAY NOT BE USED NOR THE DRAWING REPRODUCED WITHOUT THE WRITTEN PERMISSION OF DU PONT. ALL REPRODUCTIONS IN WHOLE OR IN PART, INCLUDING VENDOR'S SHOP DRAWINGS, SHALL BEAR OR REFER TO THIS STAMP.

E. I. DU PONT DE NEMOURS & COMPANY
WILMINGTON, DELAWARE
ENGINEERING DEPARTMENT
W238875

PROJ.	REV. NO.	DATE	REVISION	PRPD			
3-5785	3	10/15/03	(PARSONS) INCORP. C-DCP-F-99008 (C-061)	JTO			

C-CG-F-0089
E & PD DRAWING NO.
UNITED STATES DEPARTMENT OF ENERGY
SAVANNAH RIVER SITE