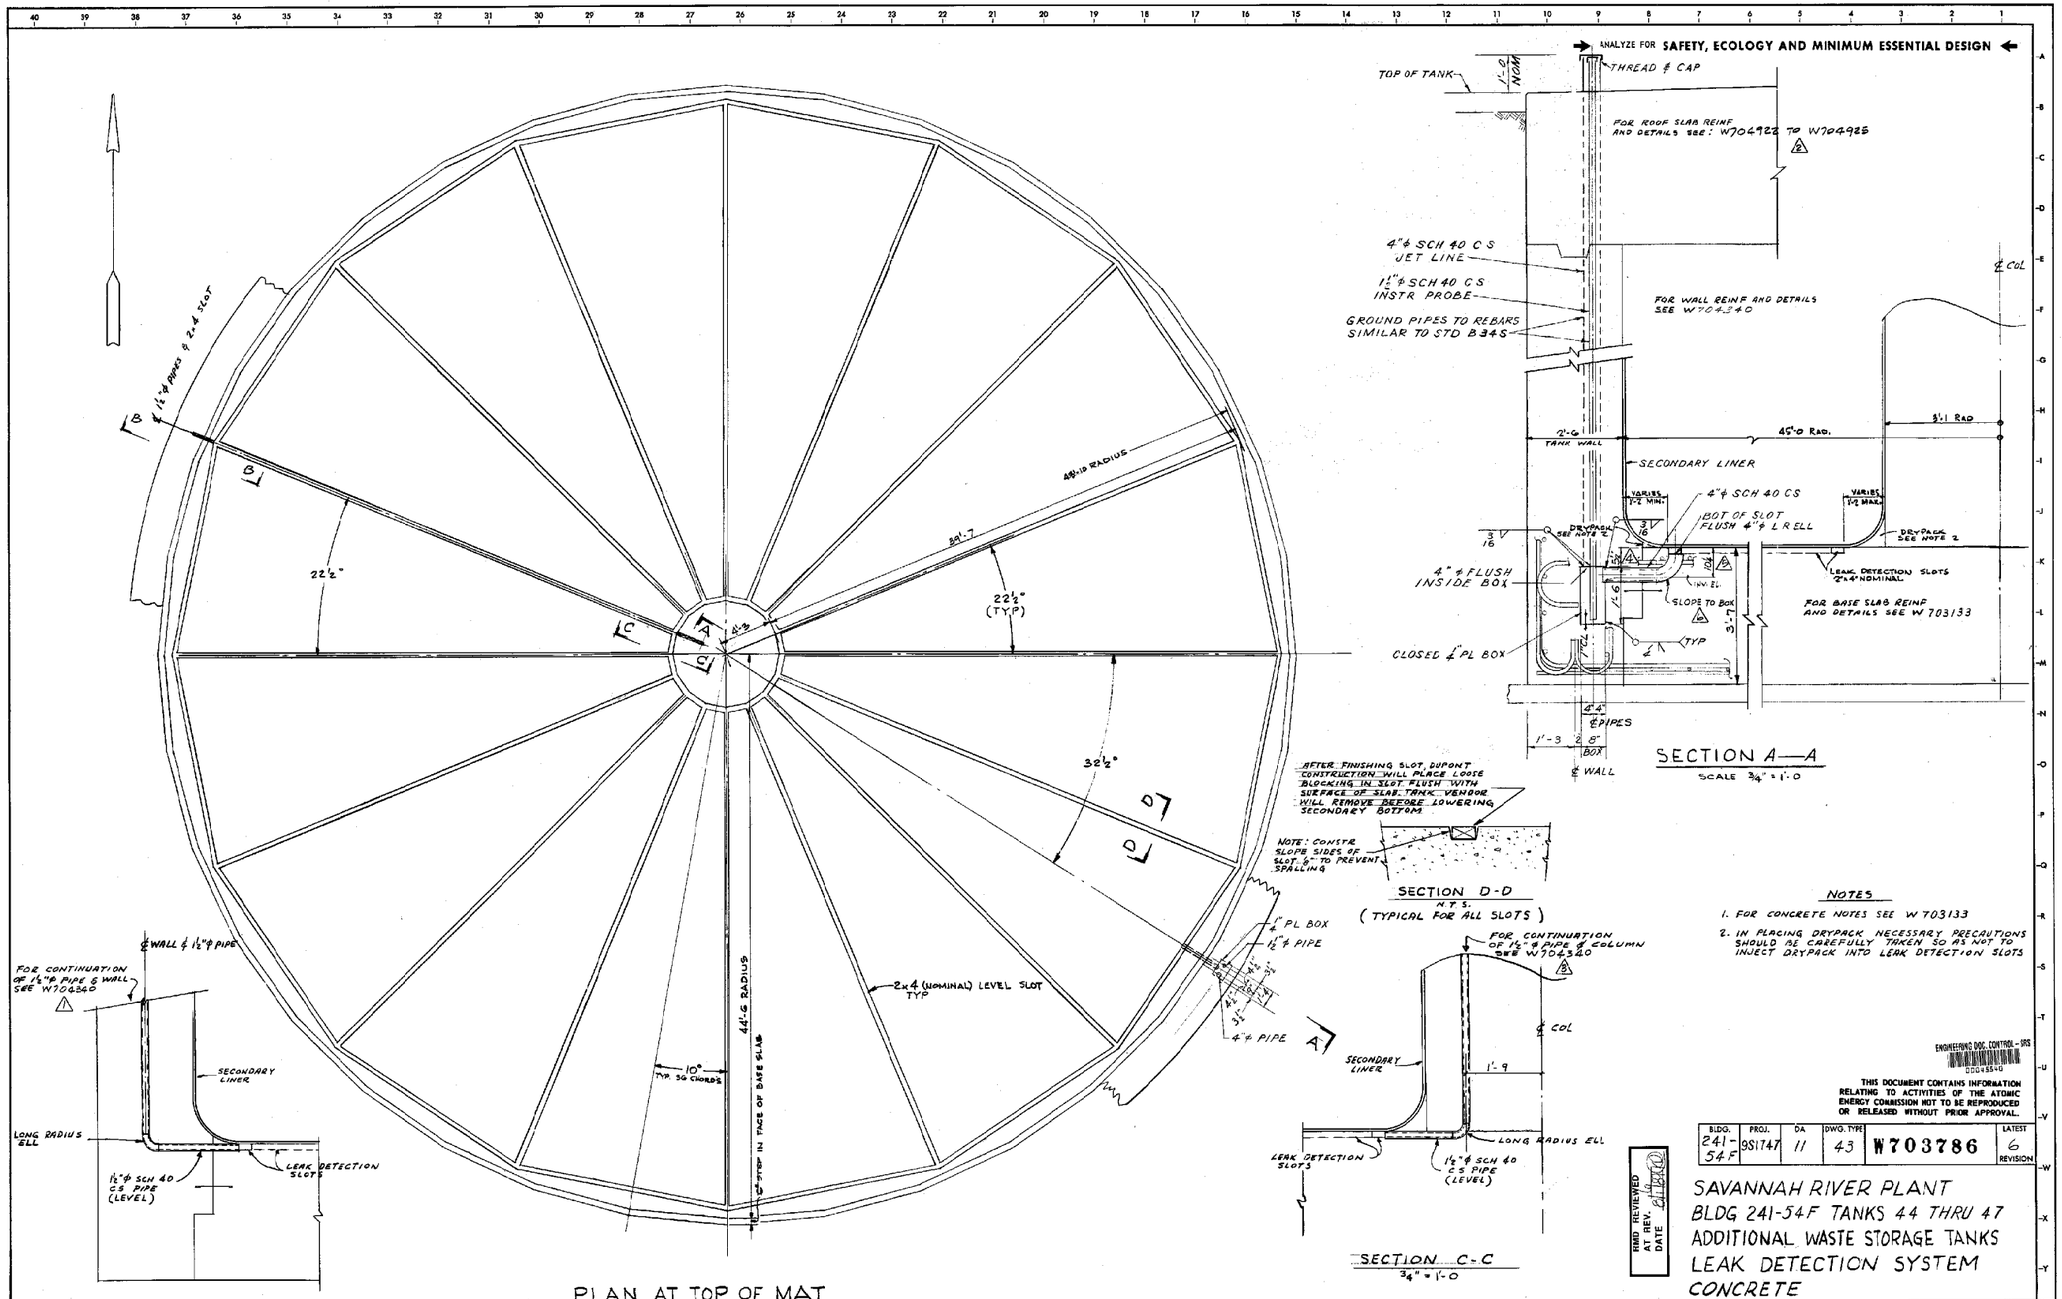


## NOTES

1. FOR CONCRETE NOTES SEE W 703133
2. IN PLACING DRYPACK NECESSARY PRECAUTIONS SHOULD BE CAREFULLY TAKEN SO AS NOT TO INJECT DRYPACK INTO LEAK DETECTION SLOTS

ENGINEERING DOC. CONTROL - SRS
00045540

THIS DOCUMENT CONTAINS INFORMATION RELATING TO ACTIVITIES OF THE ATOMIC ENERGY COMMISSION NOT TO BE REPRODUCED OR RELEASED WITHOUT PRIOR APPROVAL.

| BLDG. | PROJ. | DA | DWG. TYPE | | LATEST |
|---|---|---|---|---|---|
| 241-54F | 9S1747 | 11 | 43 | W703786 | 6 REVISION |

FIRD REVIEWED AT REV. 6 DATE 6/13/80

# SAVANNAH RIVER PLANT
# BLDG 241-54F TANKS 44 THRU 47
# ADDITIONAL WASTE STORAGE TANKS
# LEAK DETECTION SYSTEM
# CONCRETE

Reproduced From W704461

| PROJ. NO | REVISIONS | REVISED BY DATE | CHECKED BY DATE | APPROVED BY DATE |
|---|---|---|---|---|
| 9S1747 | 1 ADD REF. DWGS. | CONSTR 4/4 | CONSTR 4/4 | CONSTR 4/4 |
| 9S1747 | 4 ½ WAS 6 5 ADD DIMENSION | | | |
| 9S1747 | 6 ADD NOTE | | | |

REFERENCE STANDARDS: B 345

REFERENCE DRAWINGS

| | | |
|---|---|---|
| W703133 | CONC | |
| W702682 | PROCESS | |
| W702683 | PROCESS | |

PROJECT 9S1747
SCALE 4" = 1'-0 UN — DATE
DRAWN C. O REITZ — FEB 13, 1977
CHECKED T. T. WARD — 2-17-77
APPROVED INITIAL CONSTR. RELEASE — M. F. Lewis — 2-22-77
APPROVED FINAL — M. F. Lewis — 2-22-77

THIS DRAWING HAS BEEN FURNISHED BY E. I. DU PONT DE NEMOURS & CO. THE INFORMATION AND KNOW-HOW THEREON MAY NOT BE USED NOR THE DRAWING REPRODUCED WITHOUT THE WRITTEN PERMISSION OF DU PONT. ALL REPRODUCTIONS IN WHOLE OR IN PART, INCLUDING VENDORS SHOP DRAWINGS SHALL BEAR OR REFER TO THIS STAMP.

E. I. DU PONT DE NEMOURS & COMPANY
WILMINGTON, DELAWARE
ENGINEERING DEPARTMENT

W703786

THE PHOTOGRAPHIC LINES ON THIS TRACING MAY BE REMOVED WITH A WET ERASER