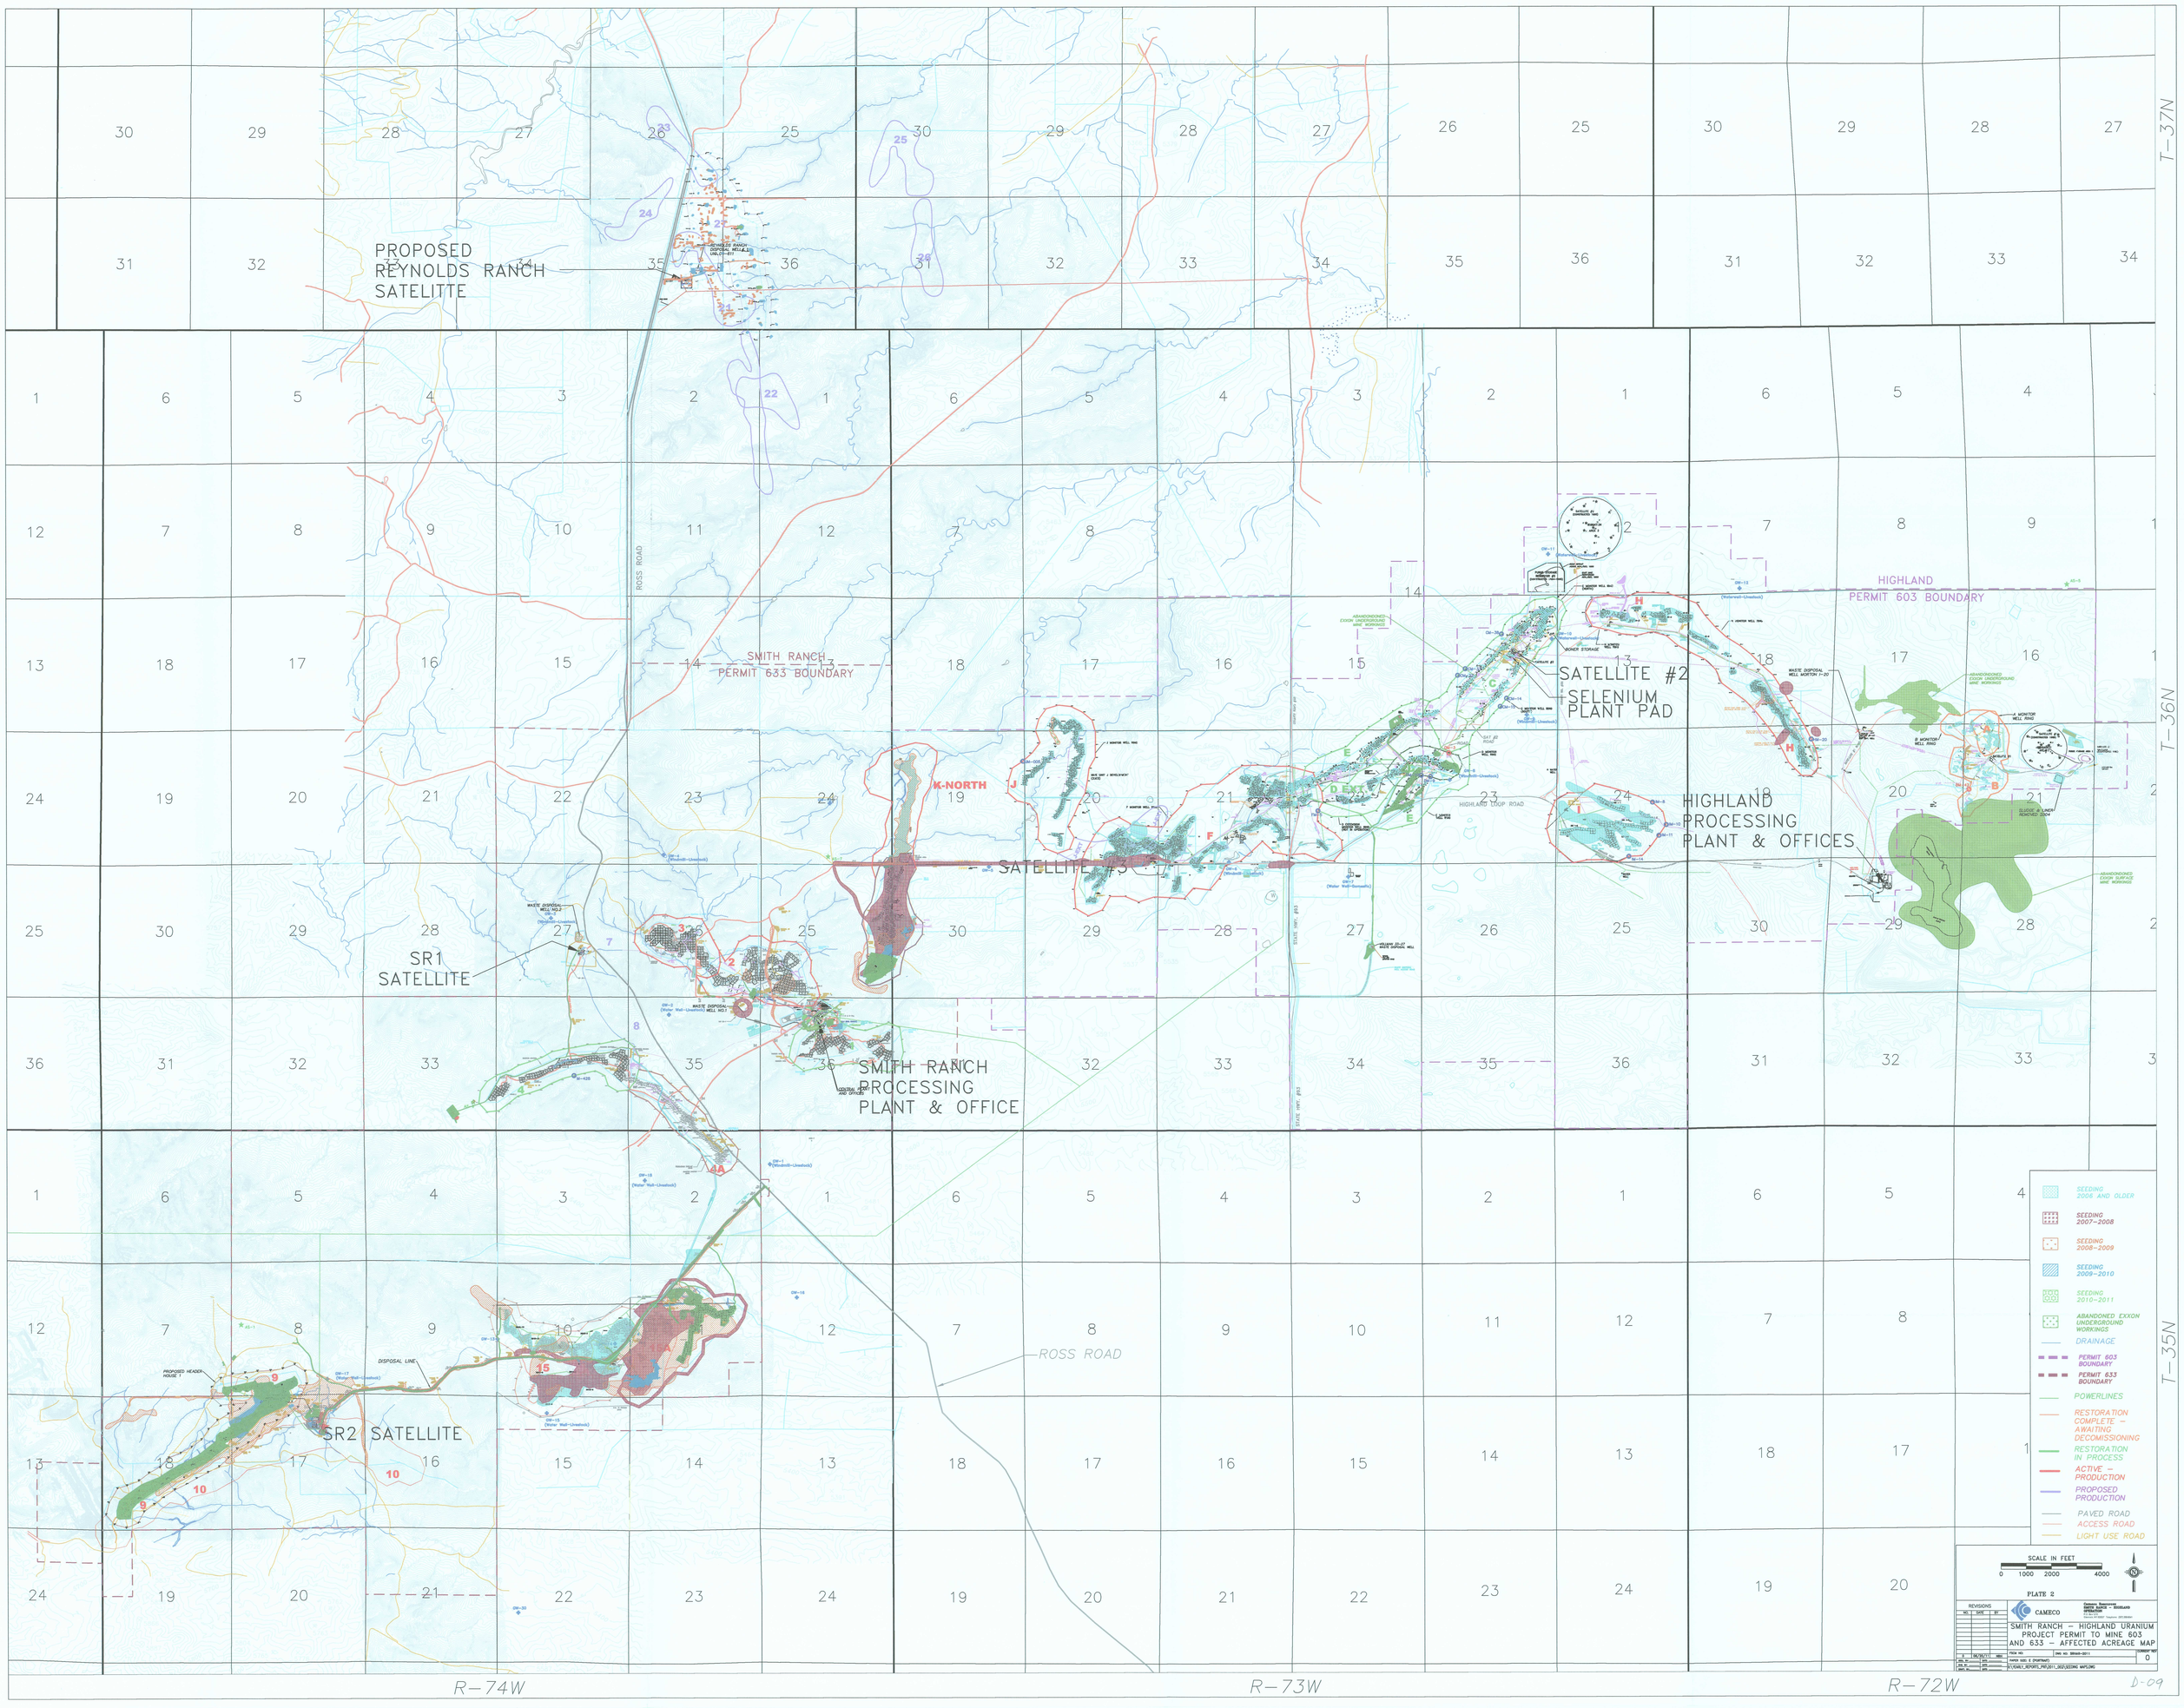

PROPOSED REYNOLDS RANCH SATELITTE
SMITH RANCH PERMIT 633 BOUNDARY
HIGHLAND PERMIT 603 BOUNDARY
SATELLITE #2
SELENIUM PLANT PAD
HIGHLAND PROCESSING PLANT & OFFICES
K-NORTH
SATELLITE #3
SR1 SATELLITE
SMITH RANCH PROCESSING PLANT & OFFICE
SR2 SATELLITE
ROSS ROAD
T-37N
T-36N
T-35N
R-74W
R-73W
R-72W
SEEDING 2006 AND OLDER
SEEDING 2007-2008
SEEDING 2008-2009
SEEDING 2009-2010
SEEDING 2010-2011
ABANDONED EXXON UNDERGROUND WORKINGS
DRAINAGE
PERMIT 603 BOUNDARY
PERMIT 633 BOUNDARY
POWERLINES
RESTORATION COMPLETE - AWAITING DECOMISSIONING
RESTORATION IN PROCESS
ACTIVE - PRODUCTION
PROPOSED PRODUCTION
PAVED ROAD
ACCESS ROAD
LIGHT USE ROAD
SCALE IN FEET
0 1000 2000 4000
PLATE 2
CAMECO
SMITH RANCH - HIGHLAND URANIUM PROJECT PERMIT TO MINE 603 AND 633 - AFFECTED ACREAGE MAP
D-09