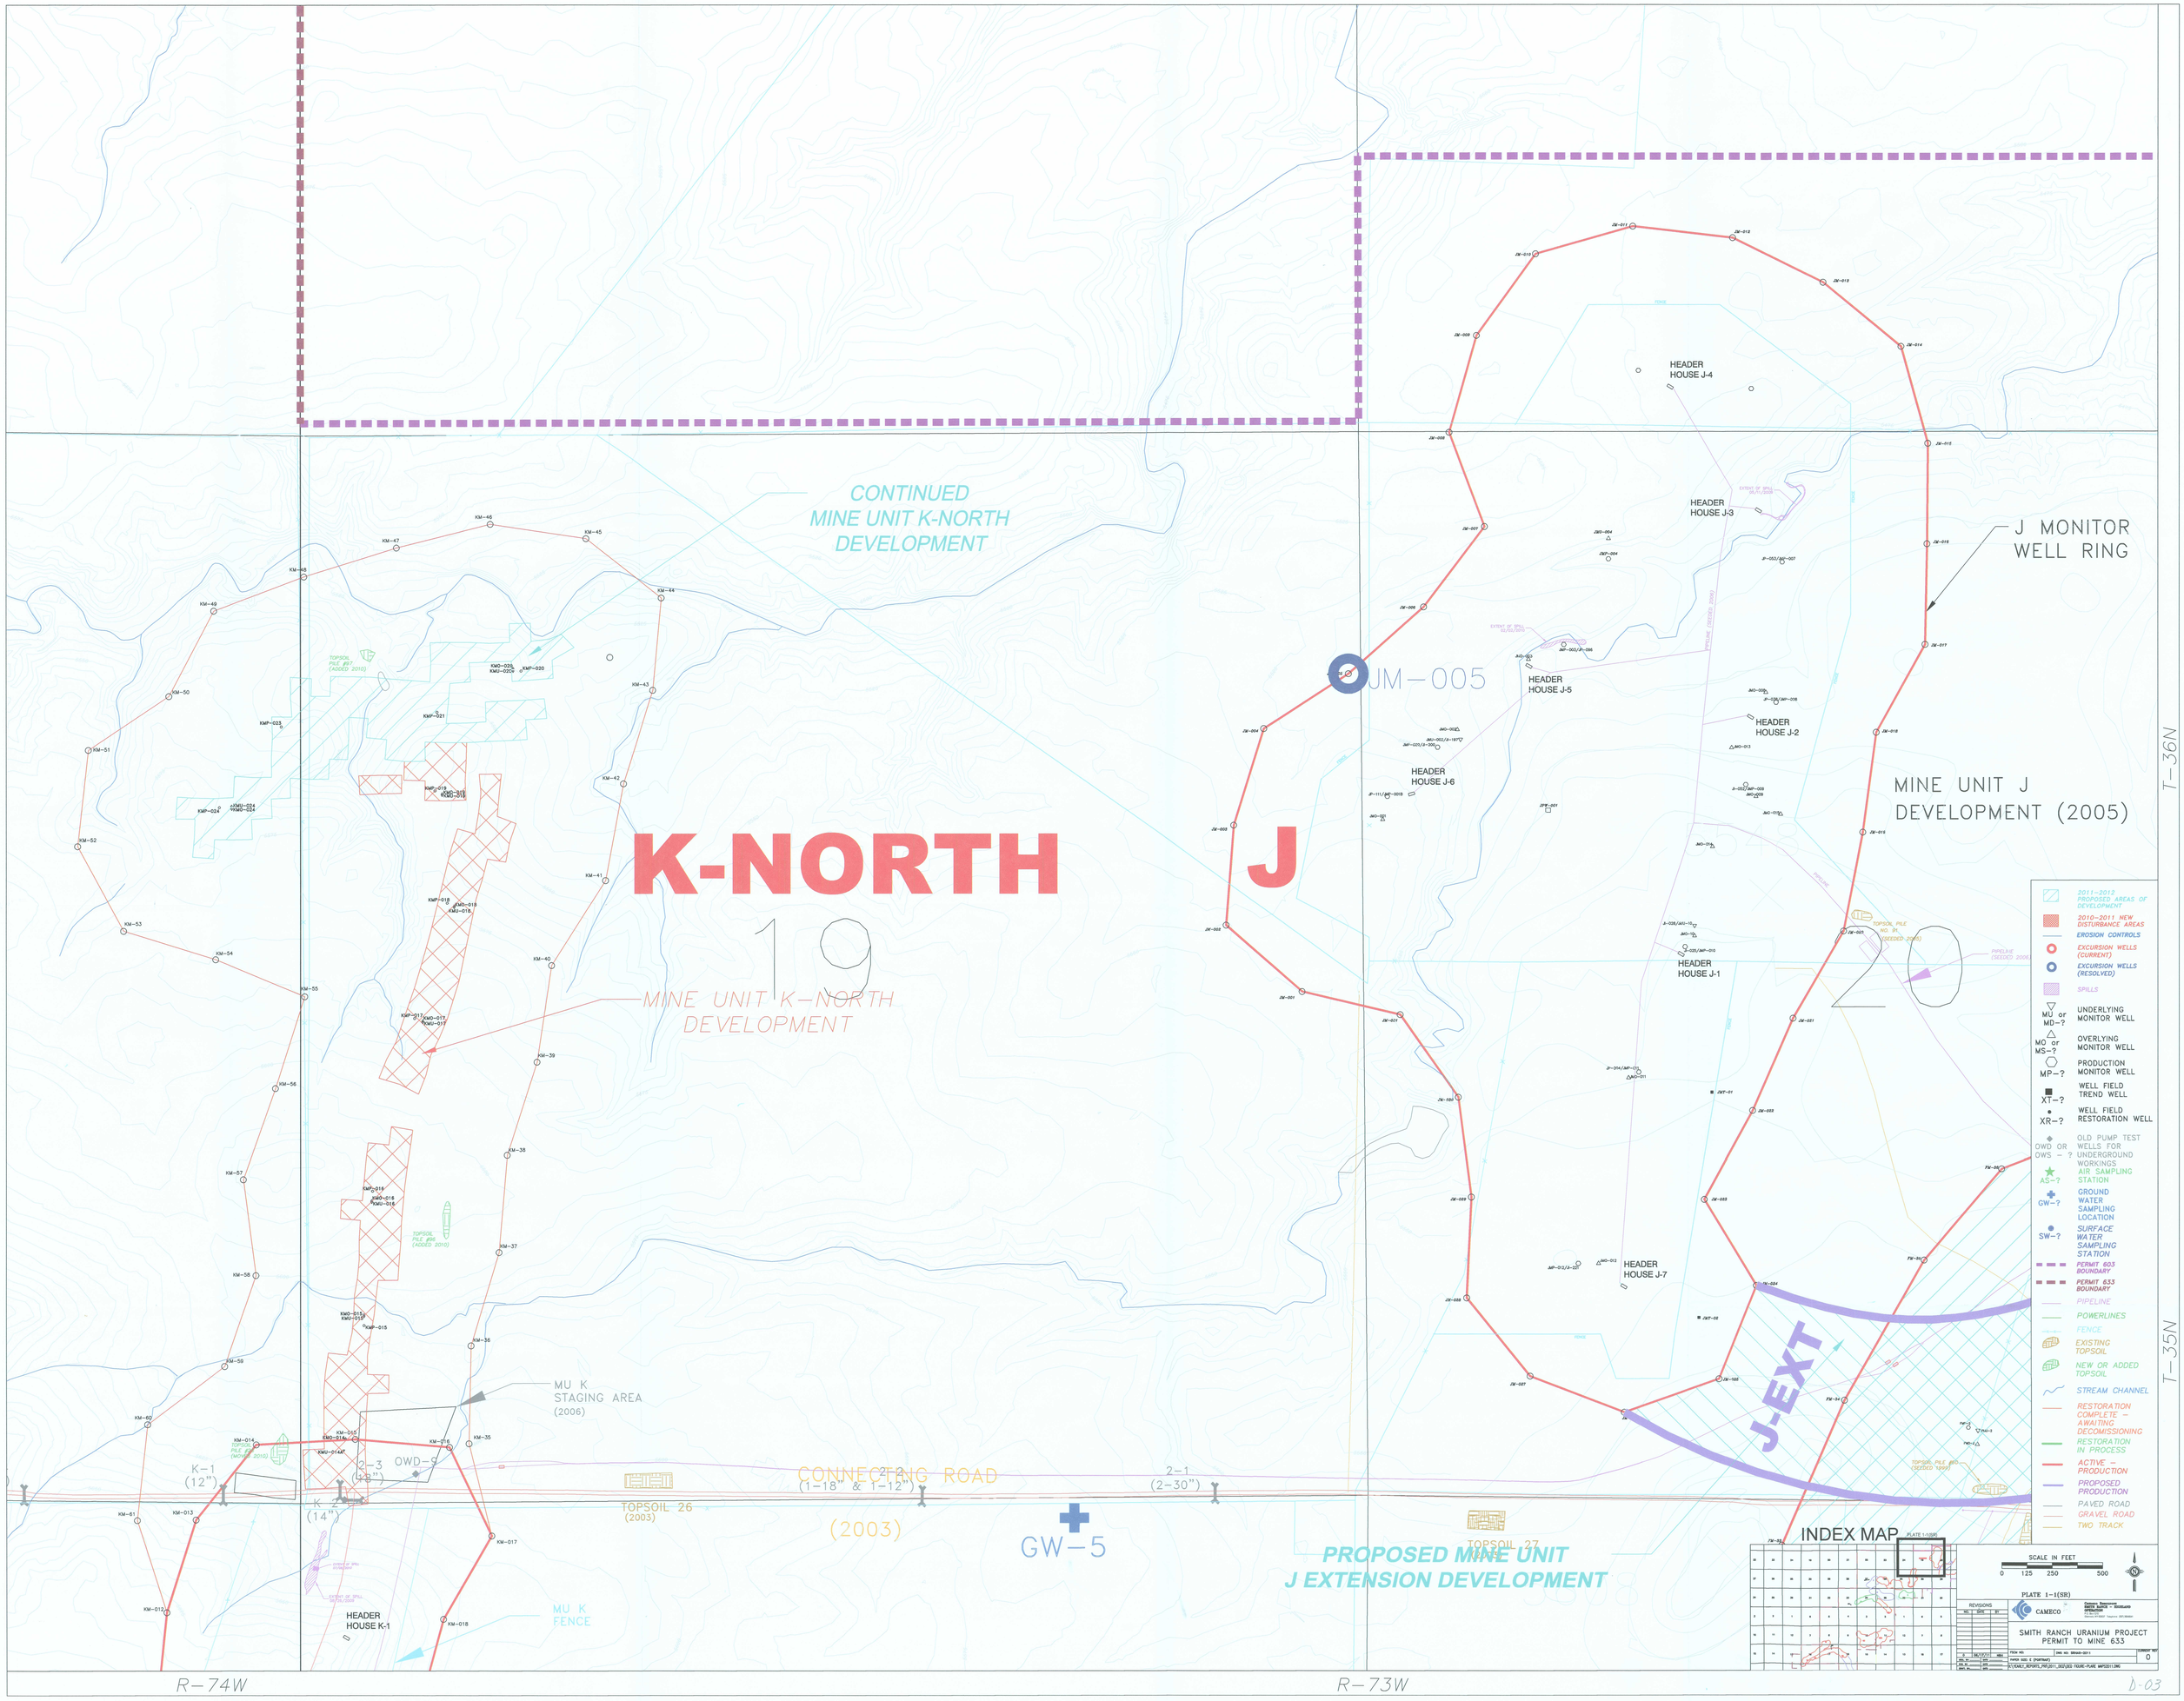

CONTINUED
MINE UNIT K-NORTH
DEVELOPMENT
K-NORTH
J
19
20
MINE UNIT K-NORTH
DEVELOPMENT
J MONITOR
WELL RING
MINE UNIT J
DEVELOPMENT (2005)
JM-005
HEADER
HOUSE J-4
HEADER
HOUSE J-3
HEADER
HOUSE J-5
HEADER
HOUSE J-2
HEADER
HOUSE J-6
HEADER
HOUSE J-1
HEADER
HOUSE J-7
J-EXT
MU K
STAGING AREA
(2006)
K-1
(12")
K-2
(14")
2-3
(18")
OWD-S
CONNECTING ROAD
(1-18" & 1-12")
2-1
(2-30")
TOPSOIL 26
(2003)
(2003)
GW-5
TOPSOIL 27
PROPOSED MINE UNIT
J EXTENSION DEVELOPMENT
HEADER
HOUSE K-1
MU K
FENCE
T-36N
T-35N
R-74W
R-73W
INDEX MAP
SCALE IN FEET
0 125 250 500
PLATE 1-1(SR)
CAMECO
SMITH RANCH URANIUM PROJECT
PERMIT TO MINE 633
D-03