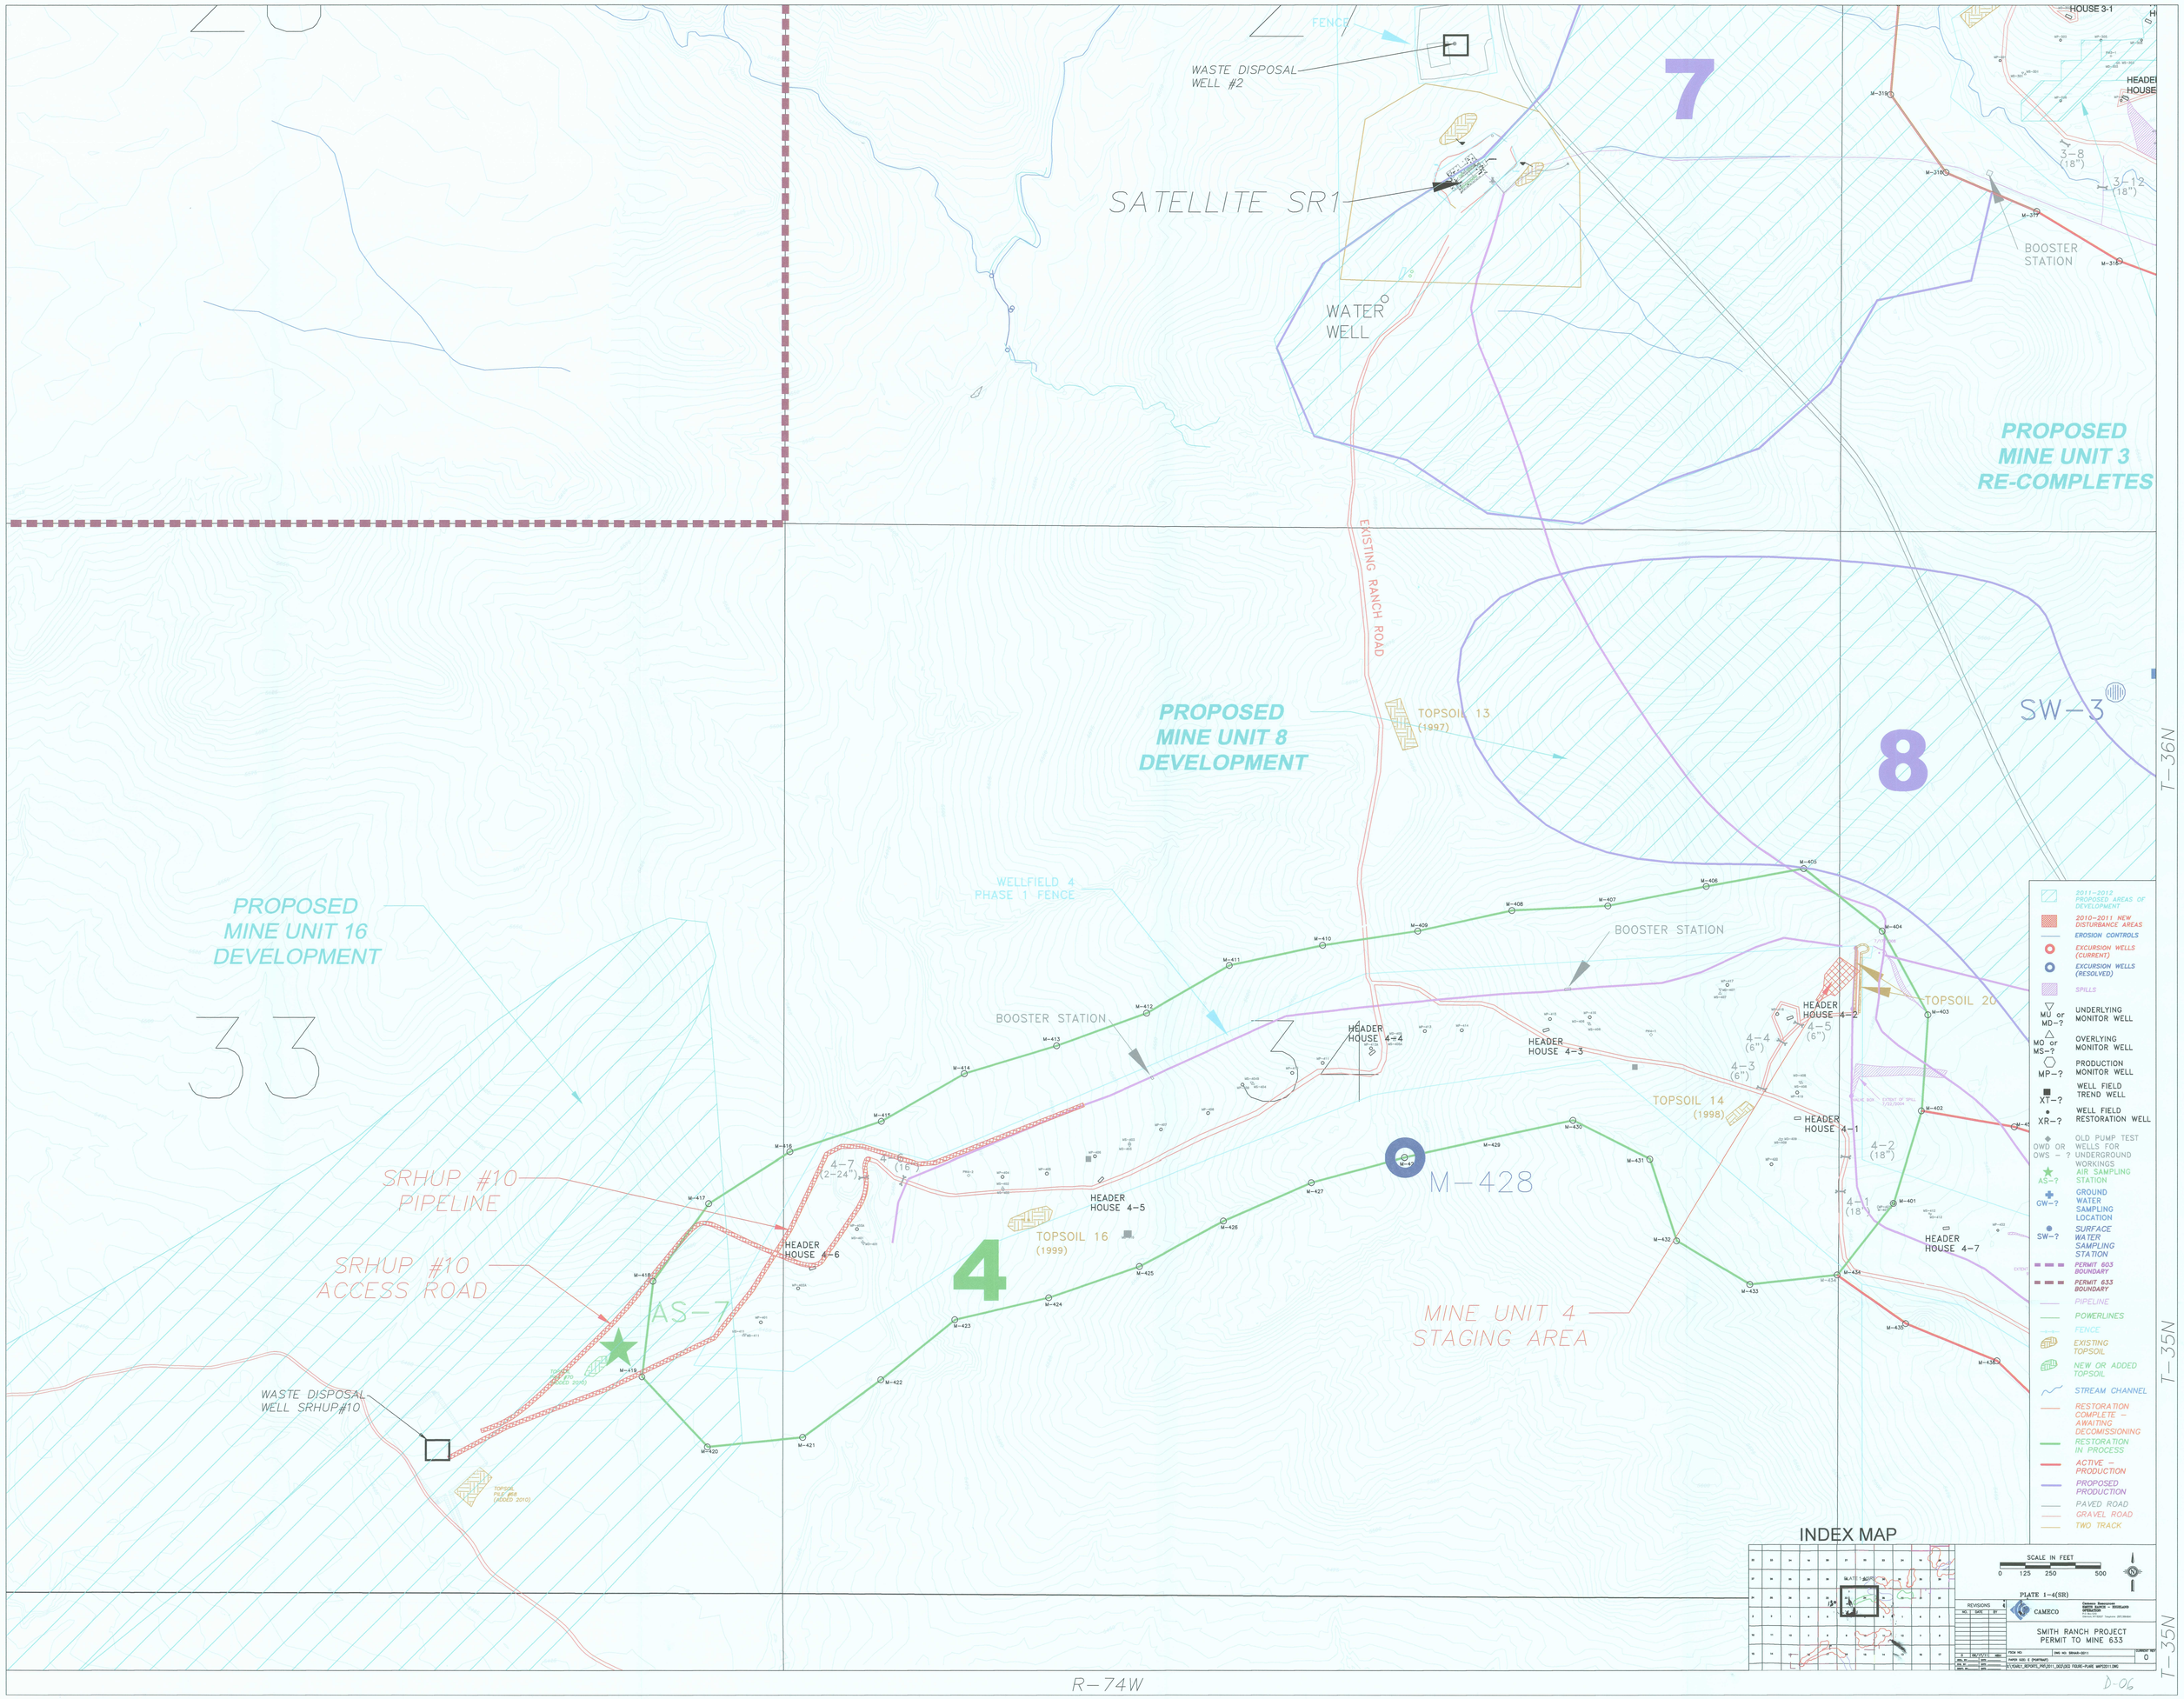

FENCE
WASTE DISPOSAL WELL #2
SATELLITE SR1
WATER WELL
7
HOUSE 3-1
HEADER HOUSE
3-8 (18")
3-12 (18")
BOOSTER STATION
PROPOSED MINE UNIT 3 RE-COMPLETES
EXISTING RANCH ROAD
PROPOSED MINE UNIT 8 DEVELOPMENT
TOPSOIL 13 (1997)
SW-3
8
T-36N
PROPOSED MINE UNIT 16 DEVELOPMENT
33
WELLFIELD 4 PHASE 1 FENCE
BOOSTER STATION
BOOSTER STATION
HEADER HOUSE 4-4
HEADER HOUSE 4-3
HEADER HOUSE 4-2
TOPSOIL 20
4-4 (6")
4-5 (6")
4-3 (6")
TOPSOIL 14 (1998)
HEADER HOUSE 4-1
4-2 (18")
4-1 (18")
M-428
HEADER HOUSE 4-7
SRHUP #10 PIPELINE
SRHUP #10 ACCESS ROAD
HEADER HOUSE 4-6
HEADER HOUSE 4-5
TOPSOIL 16 (1999)
4
AS-7
MINE UNIT 4 STAGING AREA
WASTE DISPOSAL WELL SRHUP#10
T-35N
2011-2012 PROPOSED AREAS OF DEVELOPMENT
2010-2011 NEW DISTURBANCE AREAS
EROSION CONTROLS
EXCURSION WELLS (CURRENT)
EXCURSION WELLS (RESOLVED)
SPILLS
MU or MD-? UNDERLYING MONITOR WELL
MO or MS-? OVERLYING MONITOR WELL
MP-? PRODUCTION MONITOR WELL
XT-? WELL FIELD TREND WELL
XR-? WELL FIELD RESTORATION WELL
OWD OR OWS - ? OLD PUMP TEST WELLS FOR UNDERGROUND WORKINGS
AS-? AIR SAMPLING STATION
GW-? GROUND WATER SAMPLING LOCATION
SW-? SURFACE WATER SAMPLING STATION
PERMIT 603 BOUNDARY
PERMIT 633 BOUNDARY
PIPELINE
POWERLINES
FENCE
EXISTING TOPSOIL
NEW OR ADDED TOPSOIL
STREAM CHANNEL
RESTORATION COMPLETE - AWAITING DECOMISSIONING
RESTORATION IN PROCESS
ACTIVE - PRODUCTION
PROPOSED PRODUCTION
PAVED ROAD
GRAVEL ROAD
TWO TRACK
INDEX MAP
SCALE IN FEET
0 125 250 500
PLATE 1-4(SR)
CAMECO
SMITH RANCH PROJECT
PERMIT TO MINE 633
R-74W
D-06