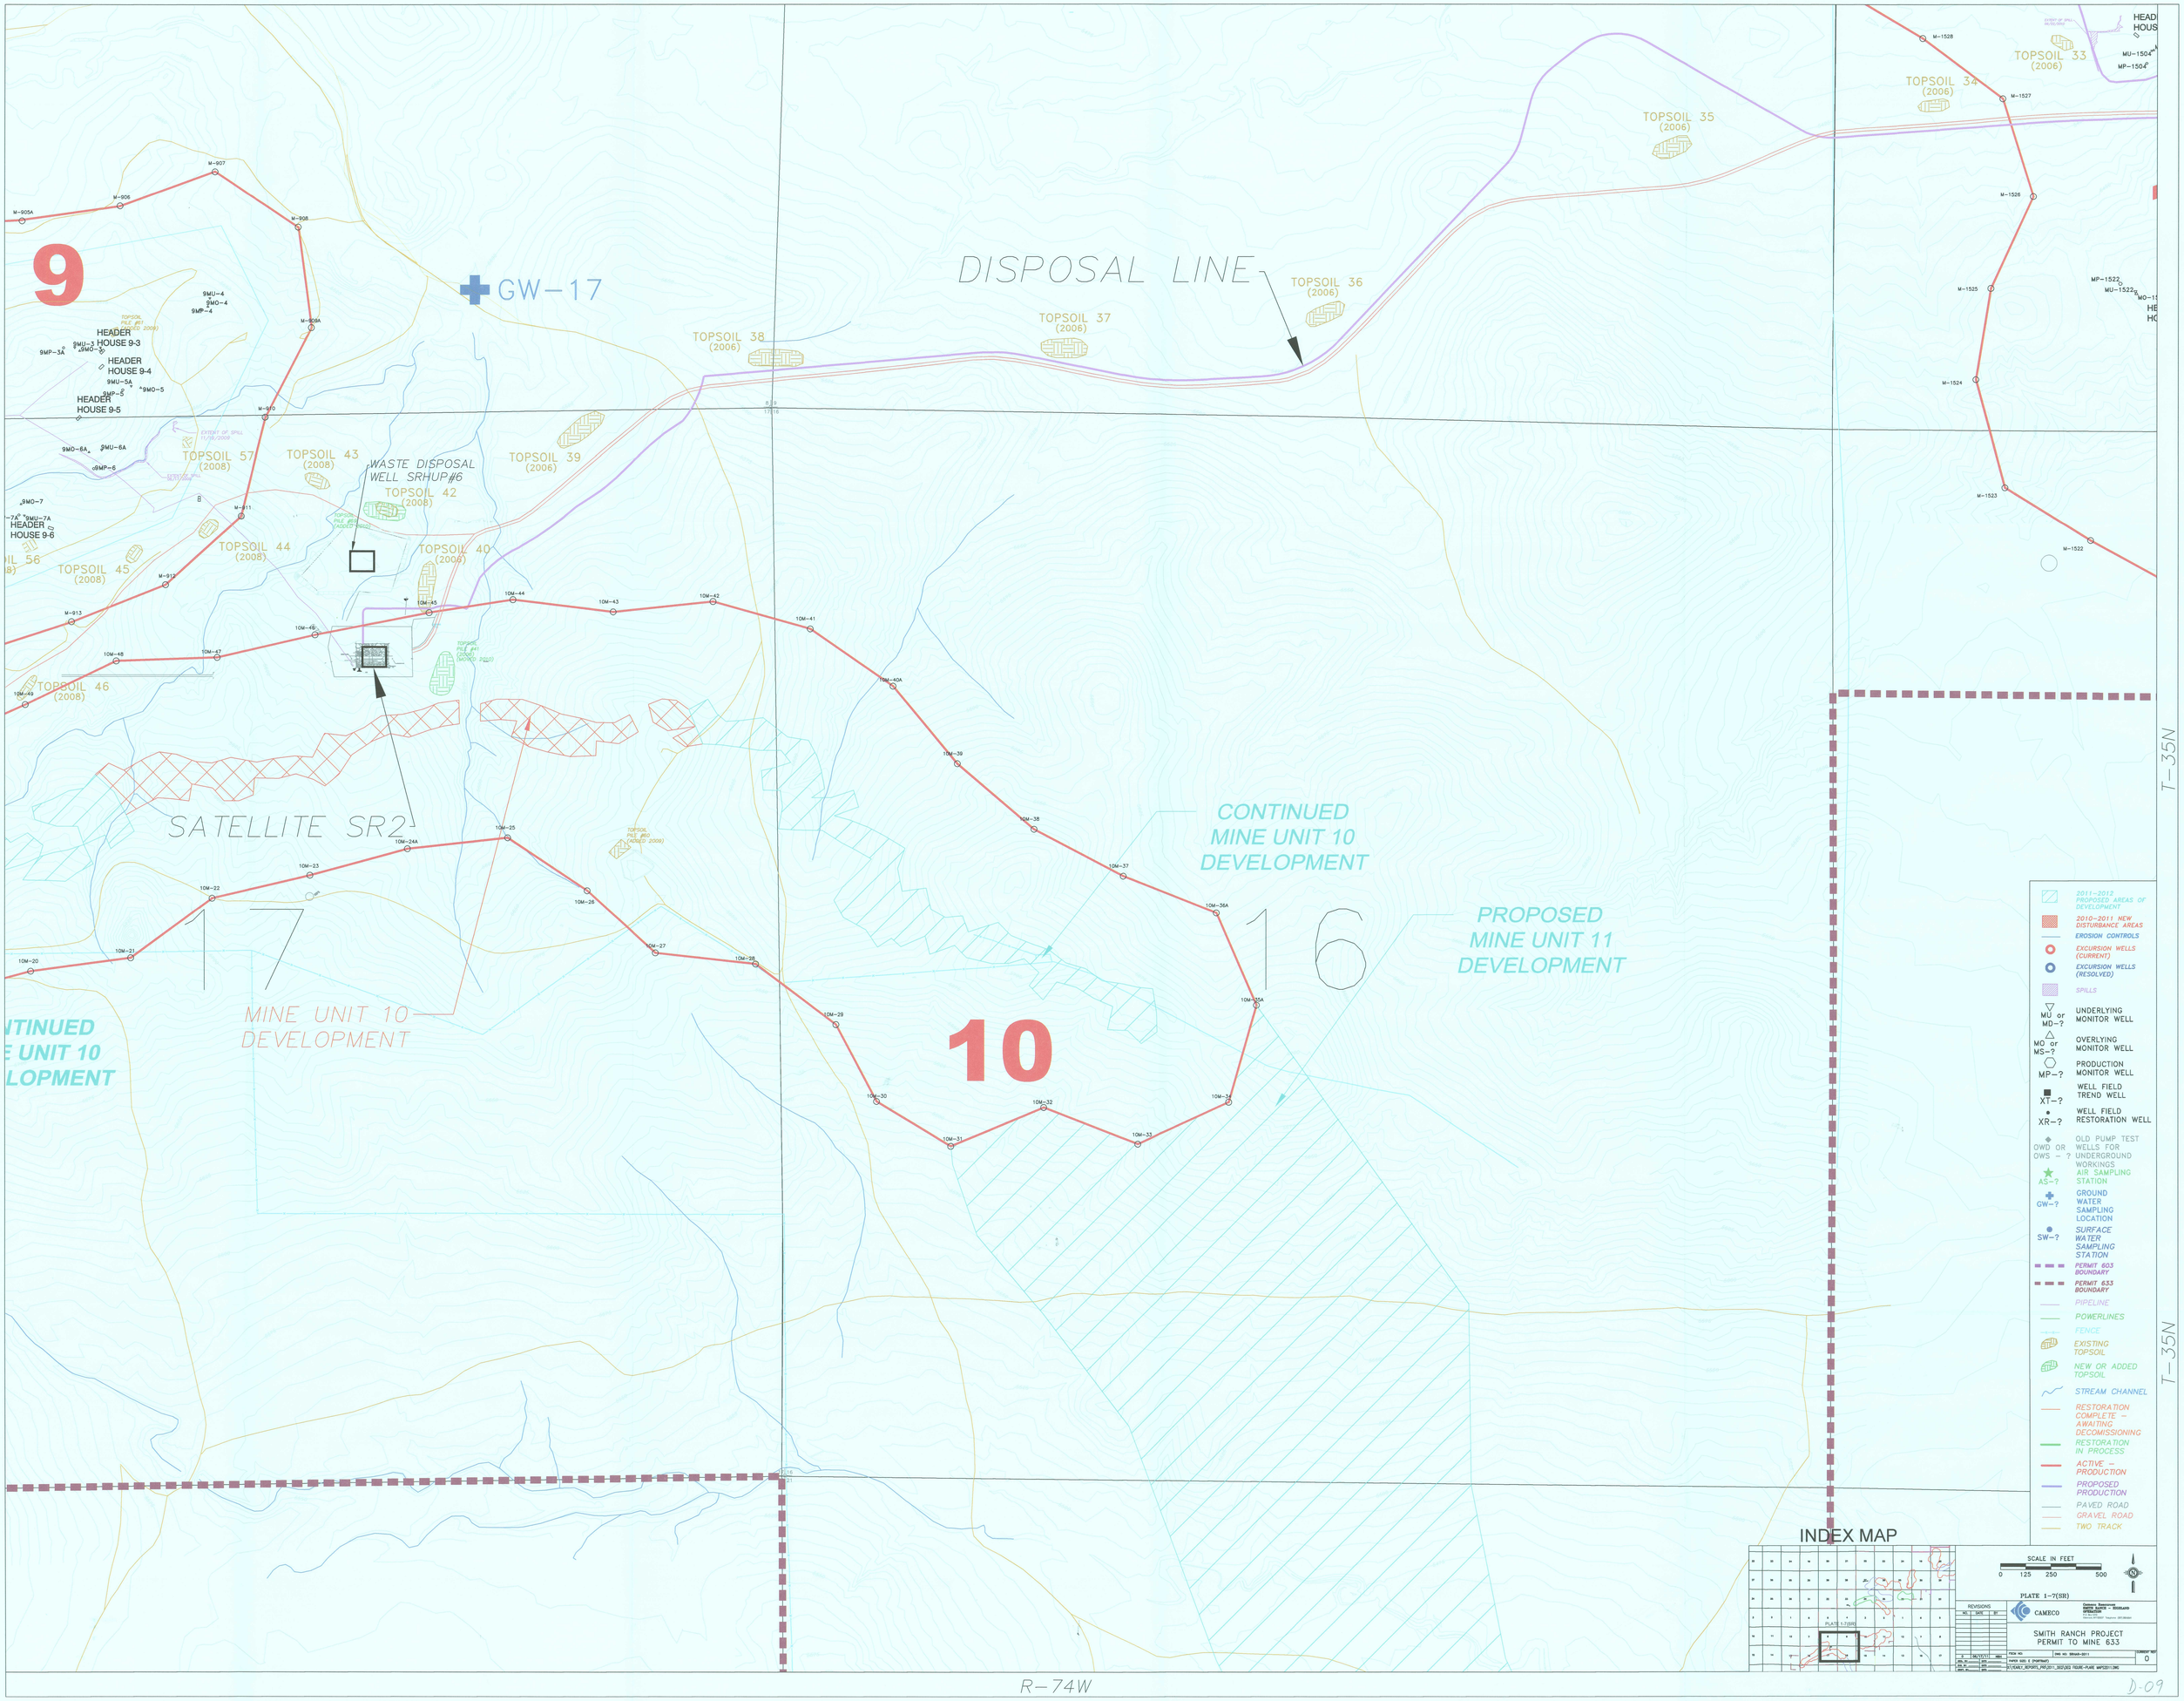

9
10
17
16
GW-17
DISPOSAL LINE
TOPSOIL 33 (2006)
TOPSOIL 34 (2006)
TOPSOIL 35 (2006)
TOPSOIL 36 (2006)
TOPSOIL 37 (2006)
TOPSOIL 38 (2006)
TOPSOIL 39 (2006)
TOPSOIL 40 (2006)
TOPSOIL 42 (2008)
TOPSOIL 43 (2008)
TOPSOIL 44 (2008)
TOPSOIL 45 (2008)
TOPSOIL 46 (2008)
TOPSOIL 57 (2008)
WASTE DISPOSAL WELL SRHUP#6
HEADER HOUSE 9-3
HEADER HOUSE 9-4
HEADER HOUSE 9-5
HEADER HOUSE 9-6
SATELLITE SR2
MINE UNIT 10 DEVELOPMENT
CONTINUED MINE UNIT 10 DEVELOPMENT
PROPOSED MINE UNIT 11 DEVELOPMENT
T-35N
R-74W
INDEX MAP
SCALE IN FEET
0 125 250 500
PLATE 1-7(SR)
CAMECO
SMITH RANCH PROJECT
PERMIT TO MINE 633
D-09