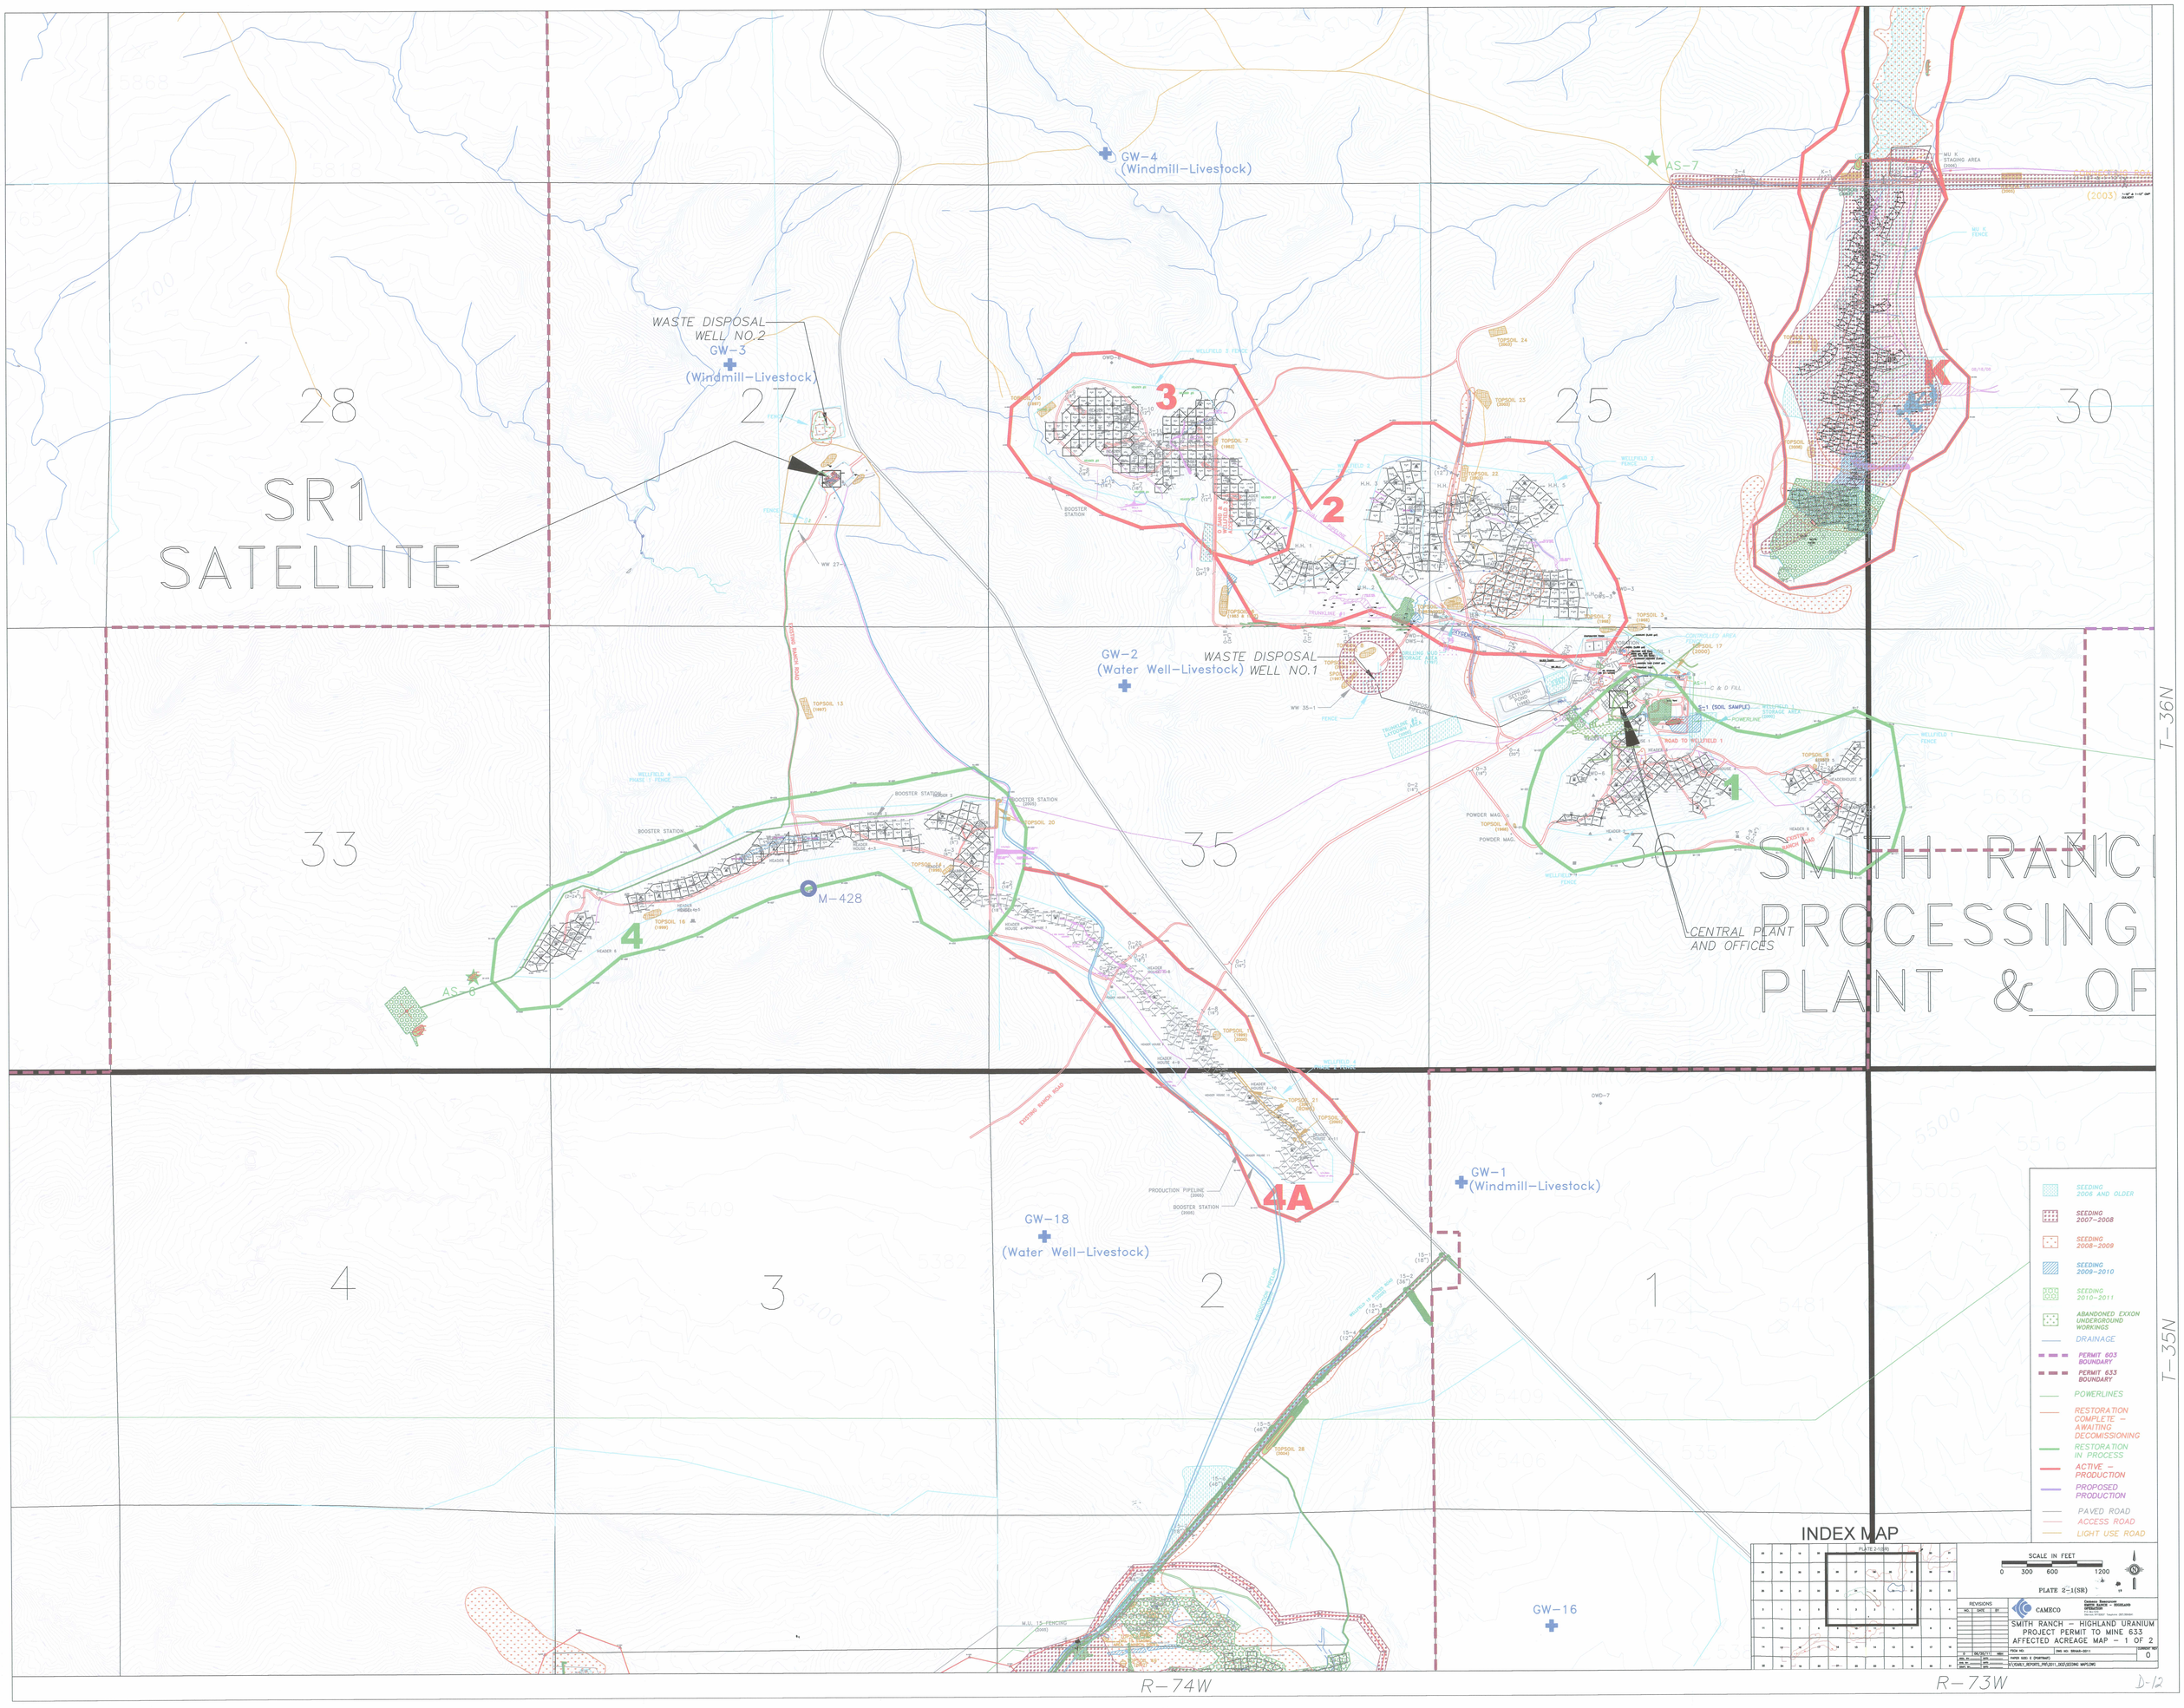
SR1
SATELLITE
SMITH RANCH
PROCESSING
PLANT & OF
WASTE DISPOSAL WELL NO.2
GW-3
(Windmill-Livestock)
GW-4
(Windmill-Livestock)
GW-2
(Water Well-Livestock)
WASTE DISPOSAL WELL NO.1
GW-1
(Windmill-Livestock)
GW-18
(Water Well-Livestock)
GW-16
M-428
AS-7
AS-6
CENTRAL PLANT AND OFFICES
28
27
26
25
30
33
35
36
4
3
2
1
T-36N
T-35N
R-74W
R-73W
SEEDING 2006 AND OLDER
SEEDING 2007-2008
SEEDING 2008-2009
SEEDING 2009-2010
SEEDING 2010-2011
ABANDONED EXXON UNDERGROUND WORKINGS
DRAINAGE
PERMIT 603 BOUNDARY
PERMIT 633 BOUNDARY
POWERLINES
RESTORATION COMPLETE - AWAITING DECOMISSIONING
RESTORATION IN PROCESS
ACTIVE - PRODUCTION
PROPOSED PRODUCTION
PAVED ROAD
ACCESS ROAD
LIGHT USE ROAD
INDEX MAP
SCALE IN FEET
0 300 600 1200
PLATE 2-1(SR)
CAMECO
SMITH RANCH - HIGHLAND URANIUM
PROJECT PERMIT TO MINE 633
AFFECTED ACREAGE MAP - 1 OF 2
0