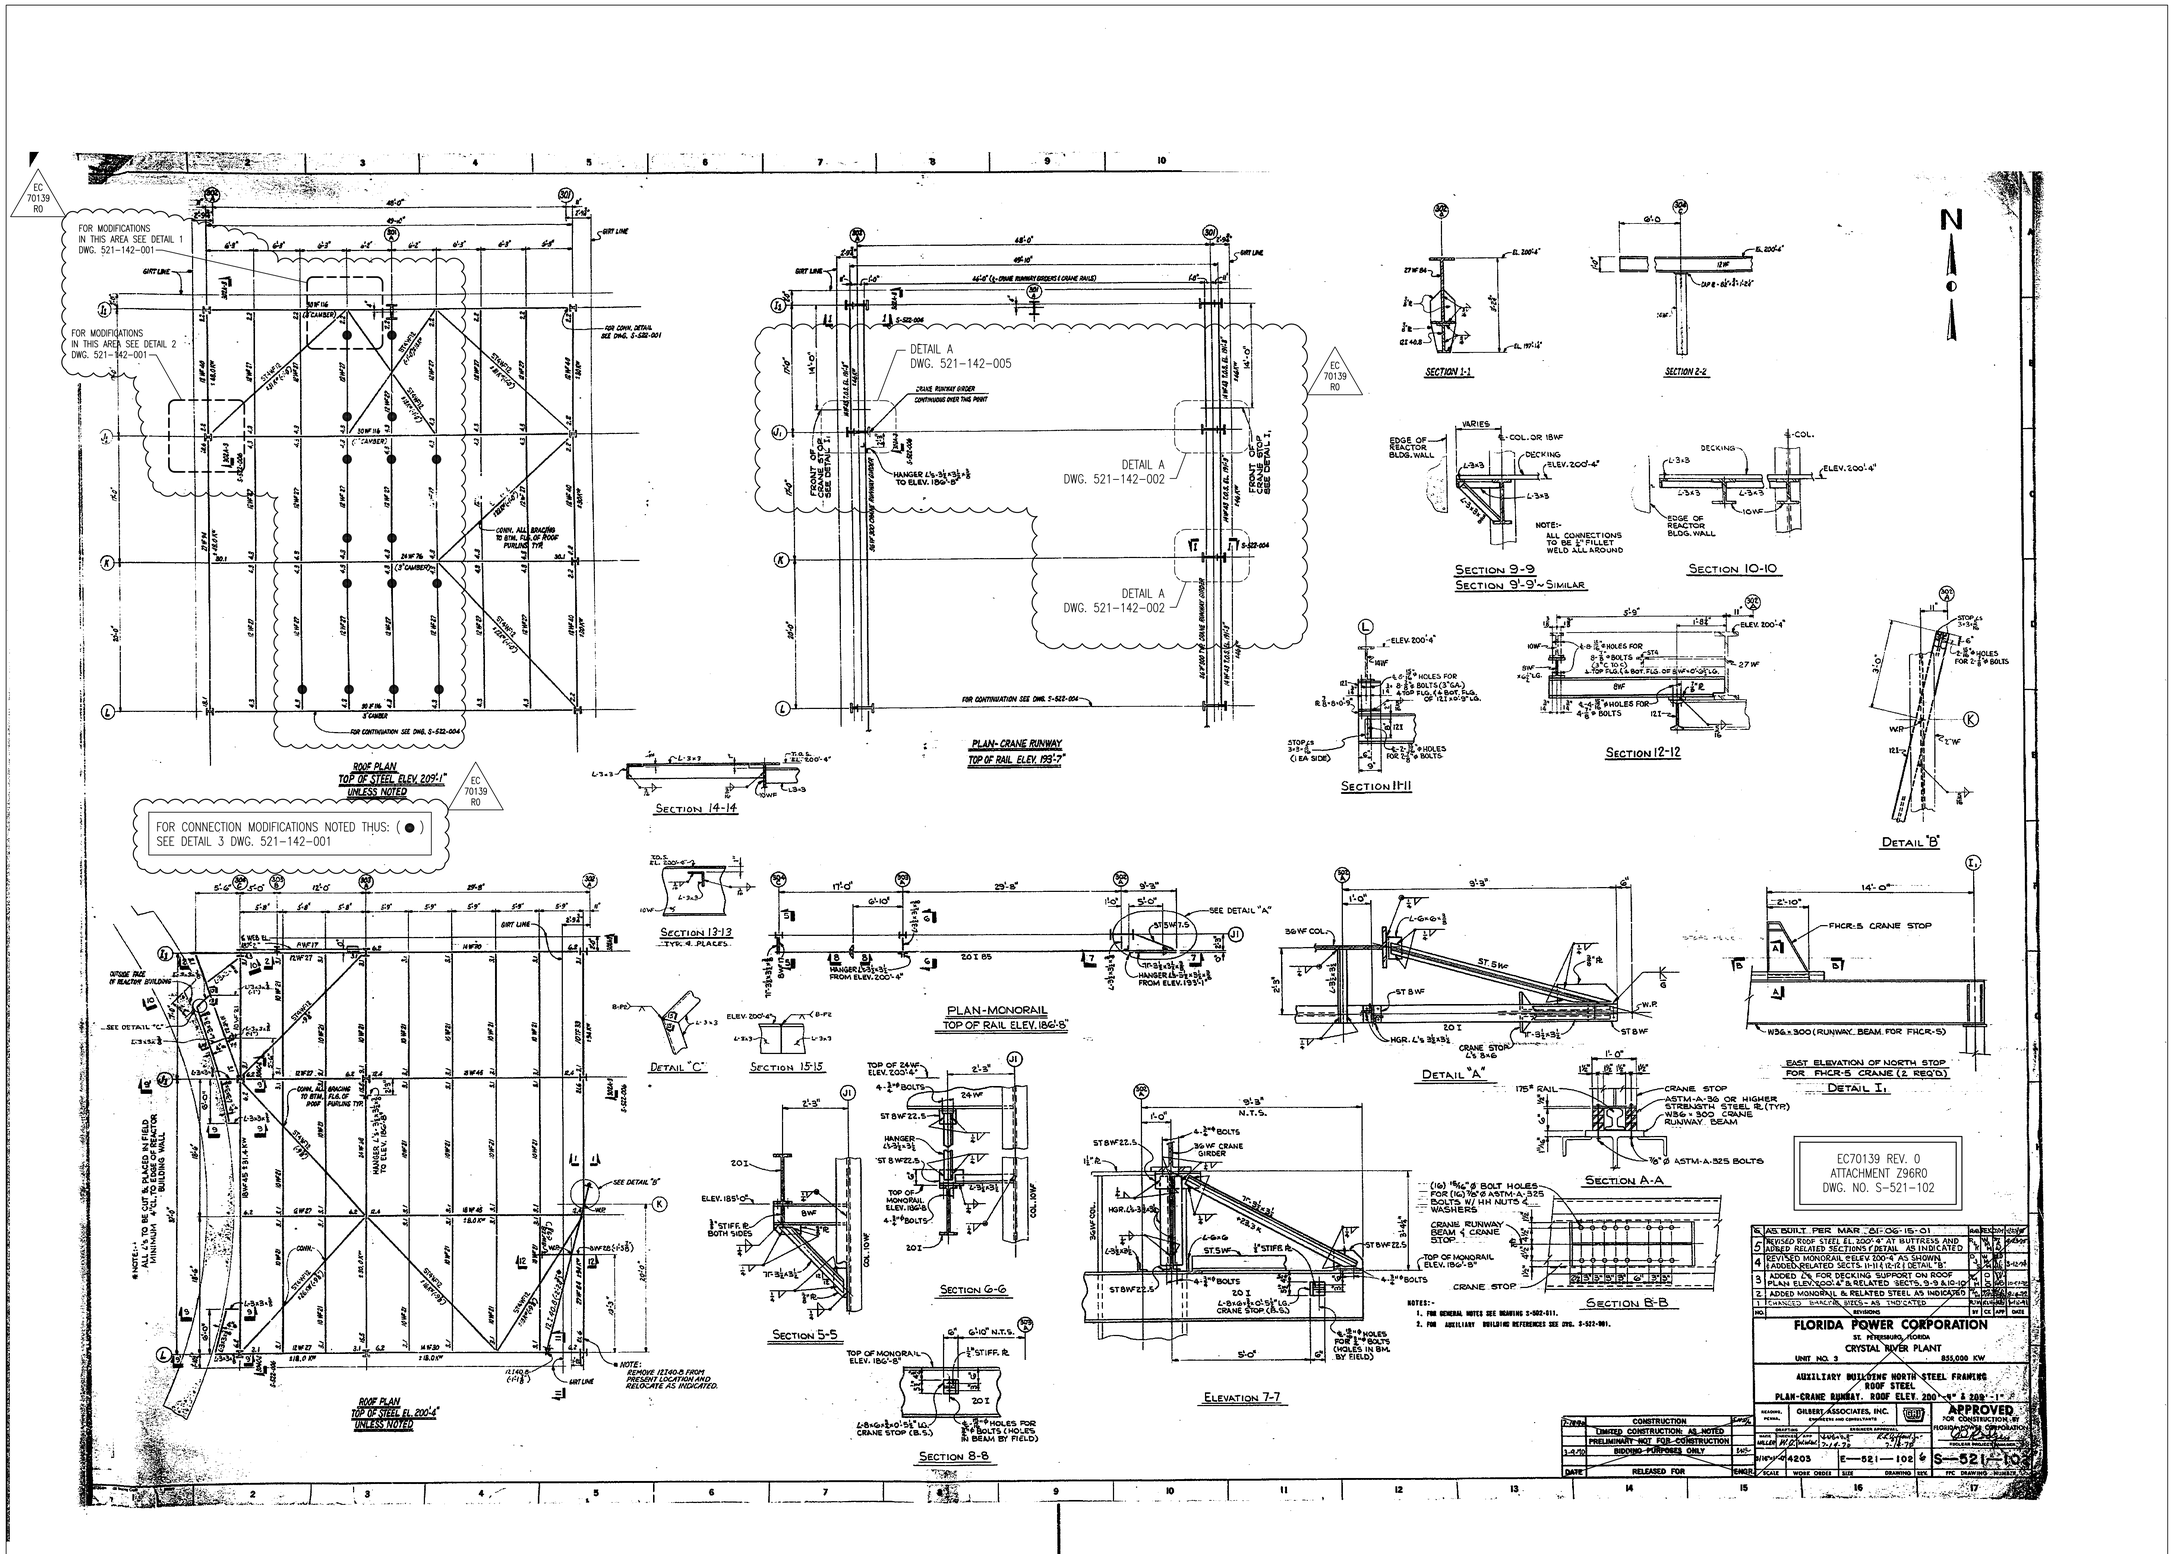
EC 70139 R0
FOR MODIFICATIONS IN THIS AREA SEE DETAIL 1 DWG. 521-142-001
FOR MODIFICATIONS IN THIS AREA SEE DETAIL 2 DWG. 521-142-001
ROOF PLAN
TOP OF STEEL ELEV. 209'-1" UNLESS NOTED
FOR CONNECTION MODIFICATIONS NOTED THUS: (●) SEE DETAIL 3 DWG. 521-142-001
DETAIL A DWG. 521-142-005
DETAIL A DWG. 521-142-002
PLAN- CRANE RUNWAY
TOP OF RAIL ELEV. 199'-7"
SECTION 1-1
SECTION 2-2
SECTION 9-9
SECTION 9'-9'~ SIMILAR
SECTION 10-10
SECTION 11-11
SECTION 12-12
DETAIL "B"
SECTION 14-14
SECTION 13-13
TYP. 4 PLACES
PLAN-MONORAIL
TOP OF RAIL ELEV. 186'-8"
DETAIL "C"
SECTION 15-15
DETAIL "A"
EAST ELEVATION OF NORTH STOP FOR FHCR-5 CRANE (2 REQ'D)
DETAIL I
SECTION A-A
SECTION 5-5
SECTION G-G
SECTION 8-8
SECTION B-B
ELEVATION 7-7
ROOF PLAN
TOP OF STEEL EL. 200'-4" UNLESS NOTED
EC70139 REV. 0
ATTACHMENT Z96R0
DWG. NO. S-521-102
FLORIDA POWER CORPORATION
ST. PETERSBURG, FLORIDA
CRYSTAL RIVER PLANT
UNIT NO. 3 855,000 KW
AUXILIARY BUILDING NORTH STEEL FRAMING
ROOF STEEL
PLAN-CRANE RUNWAY. ROOF ELEV. 200'-4" & 209'-1"
GILBERT ASSOCIATES, INC.
APPROVED FOR CONSTRUCTION
E-521-102
S-521-102