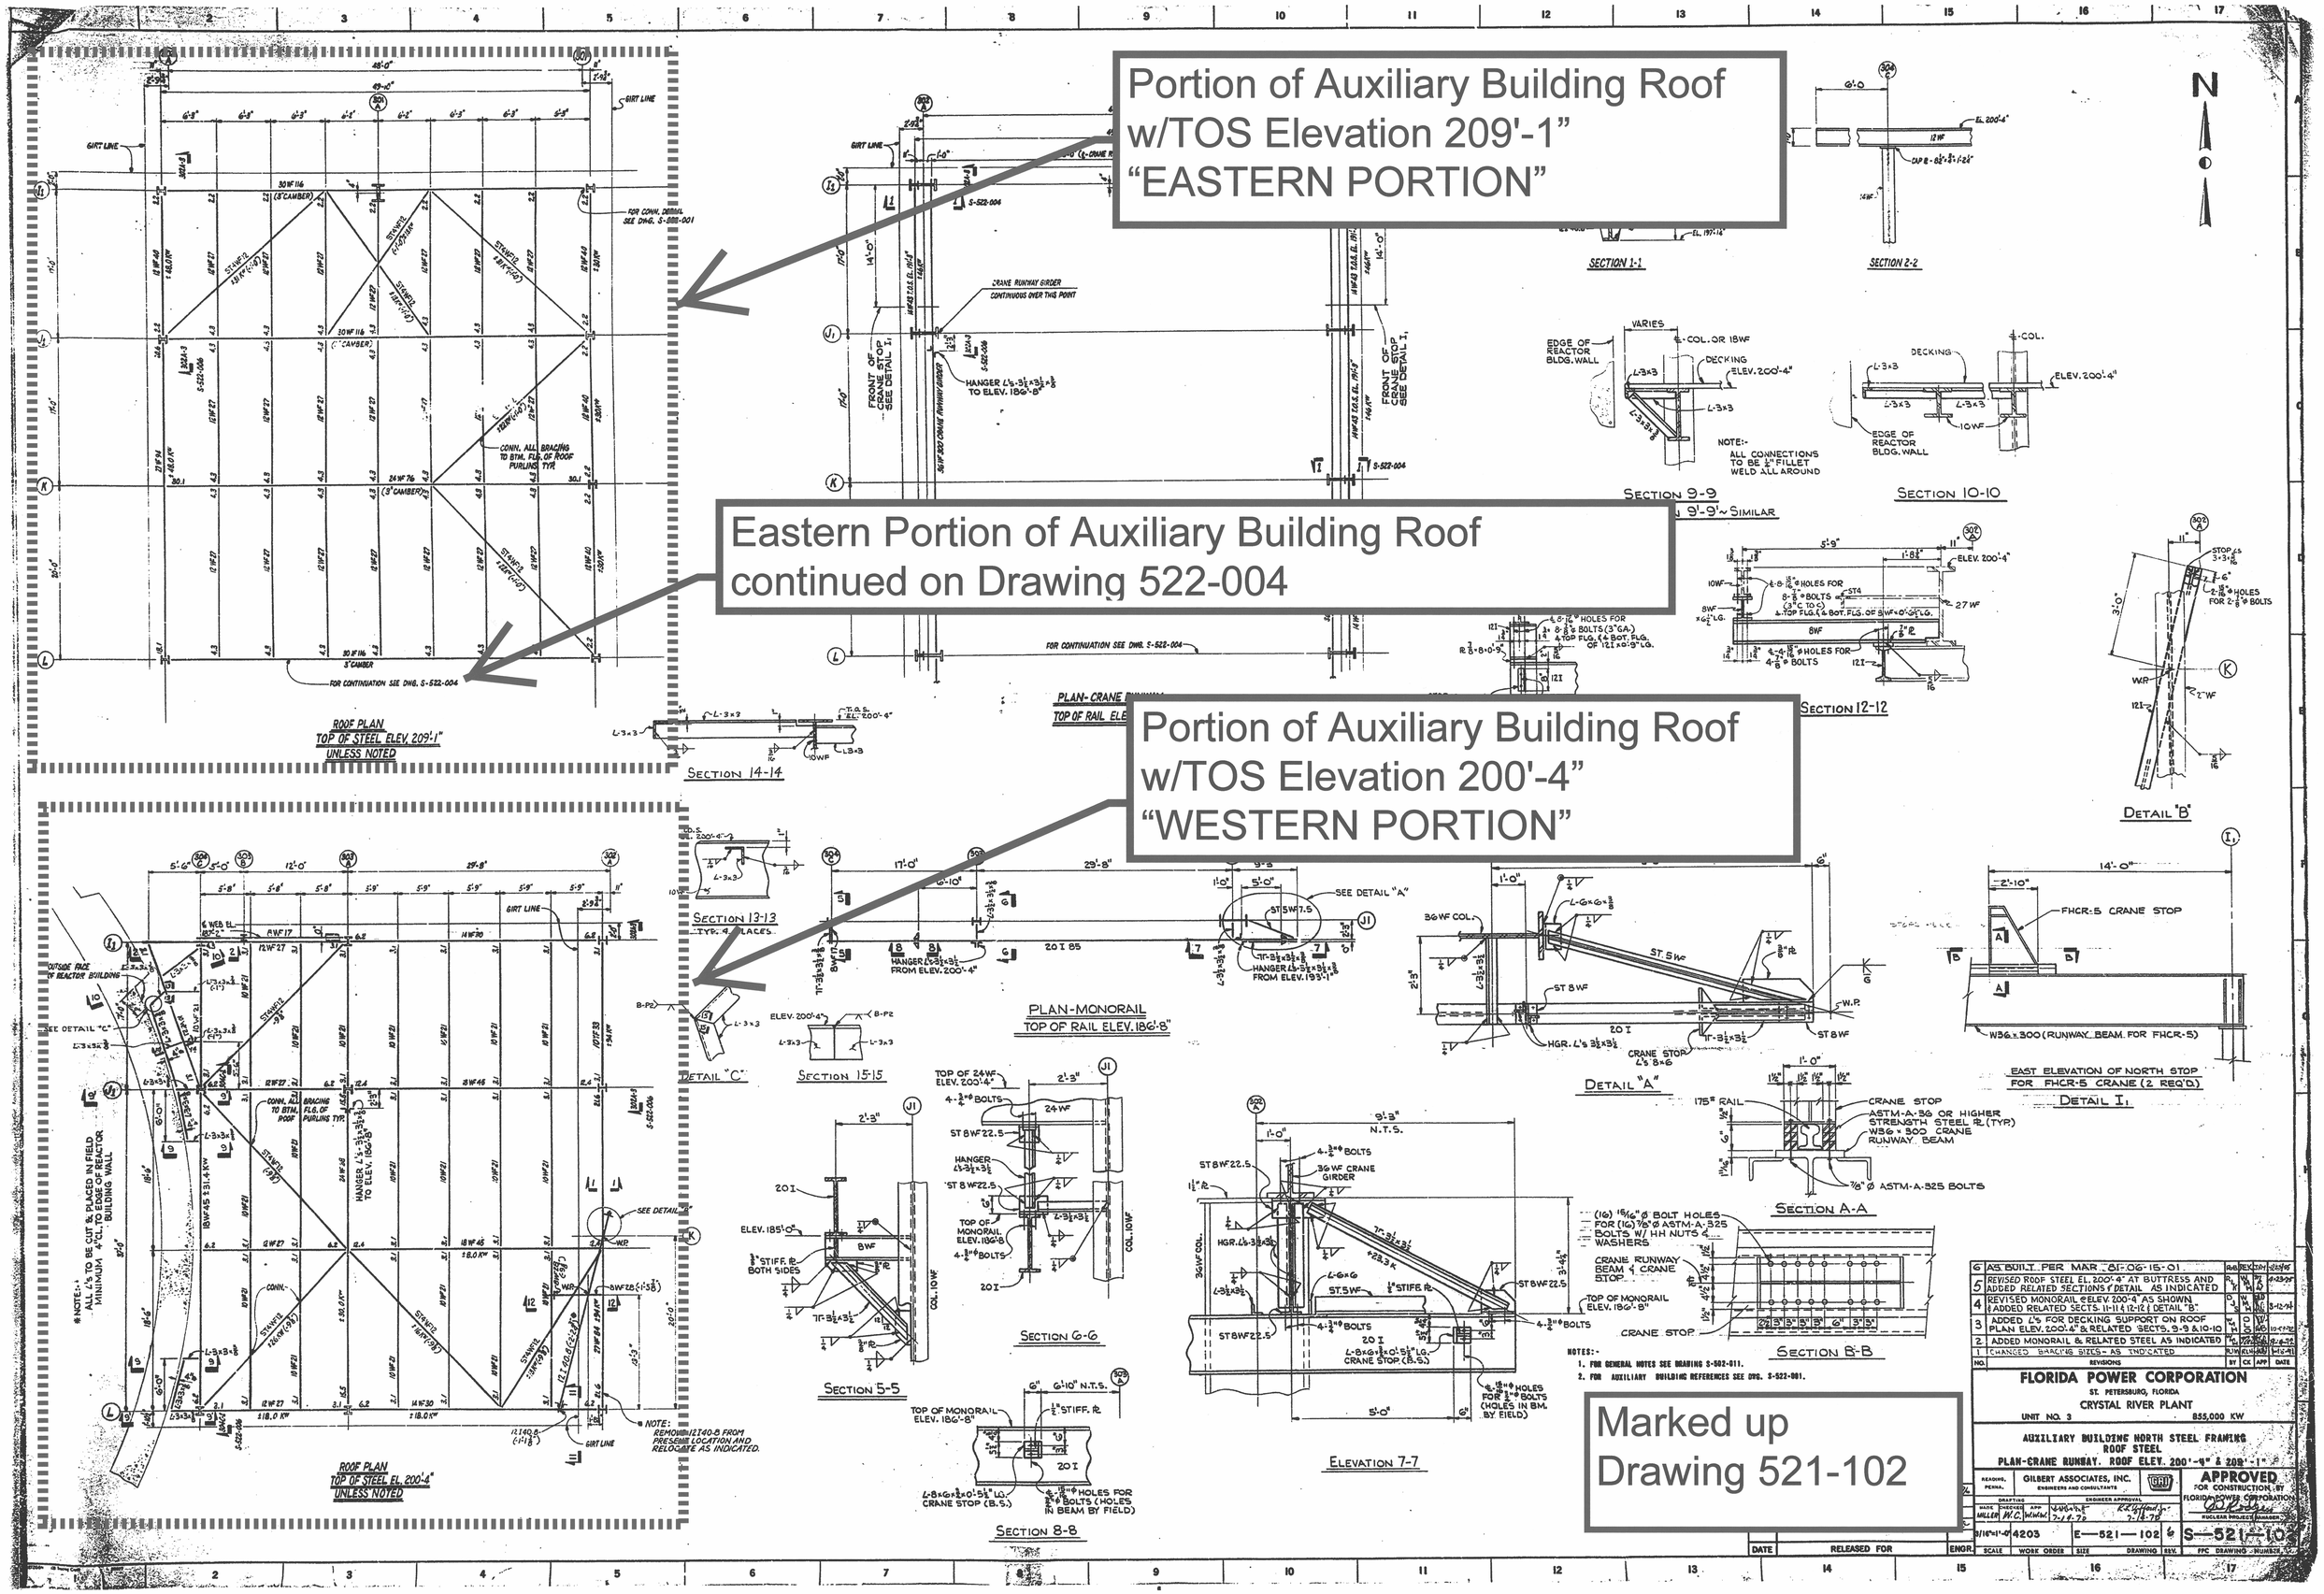
Portion of Auxiliary Building Roof w/TOS Elevation 209'-1" "EASTERN PORTION"
Eastern Portion of Auxiliary Building Roof continued on Drawing 522-004
Portion of Auxiliary Building Roof w/TOS Elevation 200'-4" "WESTERN PORTION"
Marked up Drawing 521-102
ROOF PLAN TOP OF STEEL ELEV. 209'-1" UNLESS NOTED
ROOF PLAN TOP OF STEEL EL. 200'-4" UNLESS NOTED
PLAN-CRANE RUNWAY TOP OF RAIL ELEV.
PLAN-MONORAIL TOP OF RAIL ELEV. 186'-8"
SECTION 1-1
SECTION 2-2
SECTION 9-9
SECTION 10-10
SECTION 12-12
SECTION 14-14
SECTION 13-13
SECTION 15-15
SECTION 6-6
SECTION 5-5
SECTION 8-8
ELEVATION 7-7
DETAIL "A"
DETAIL "B"
DETAIL "C"
DETAIL I
SECTION A-A
SECTION B-B
EAST ELEVATION OF NORTH STOP FOR FHCR-5 CRANE (2 REQ'D)
FLORIDA POWER CORPORATION
ST. PETERSBURG, FLORIDA
CRYSTAL RIVER PLANT
UNIT NO. 3 855,000 KW
AUXILIARY BUILDING NORTH STEEL FRAMING ROOF STEEL
PLAN-CRANE RUNWAY. ROOF ELEV. 200'-4" & 209'-1"
GILBERT ASSOCIATES, INC.
APPROVED FOR CONSTRUCTION
E-521-102
S-521-103

D-02