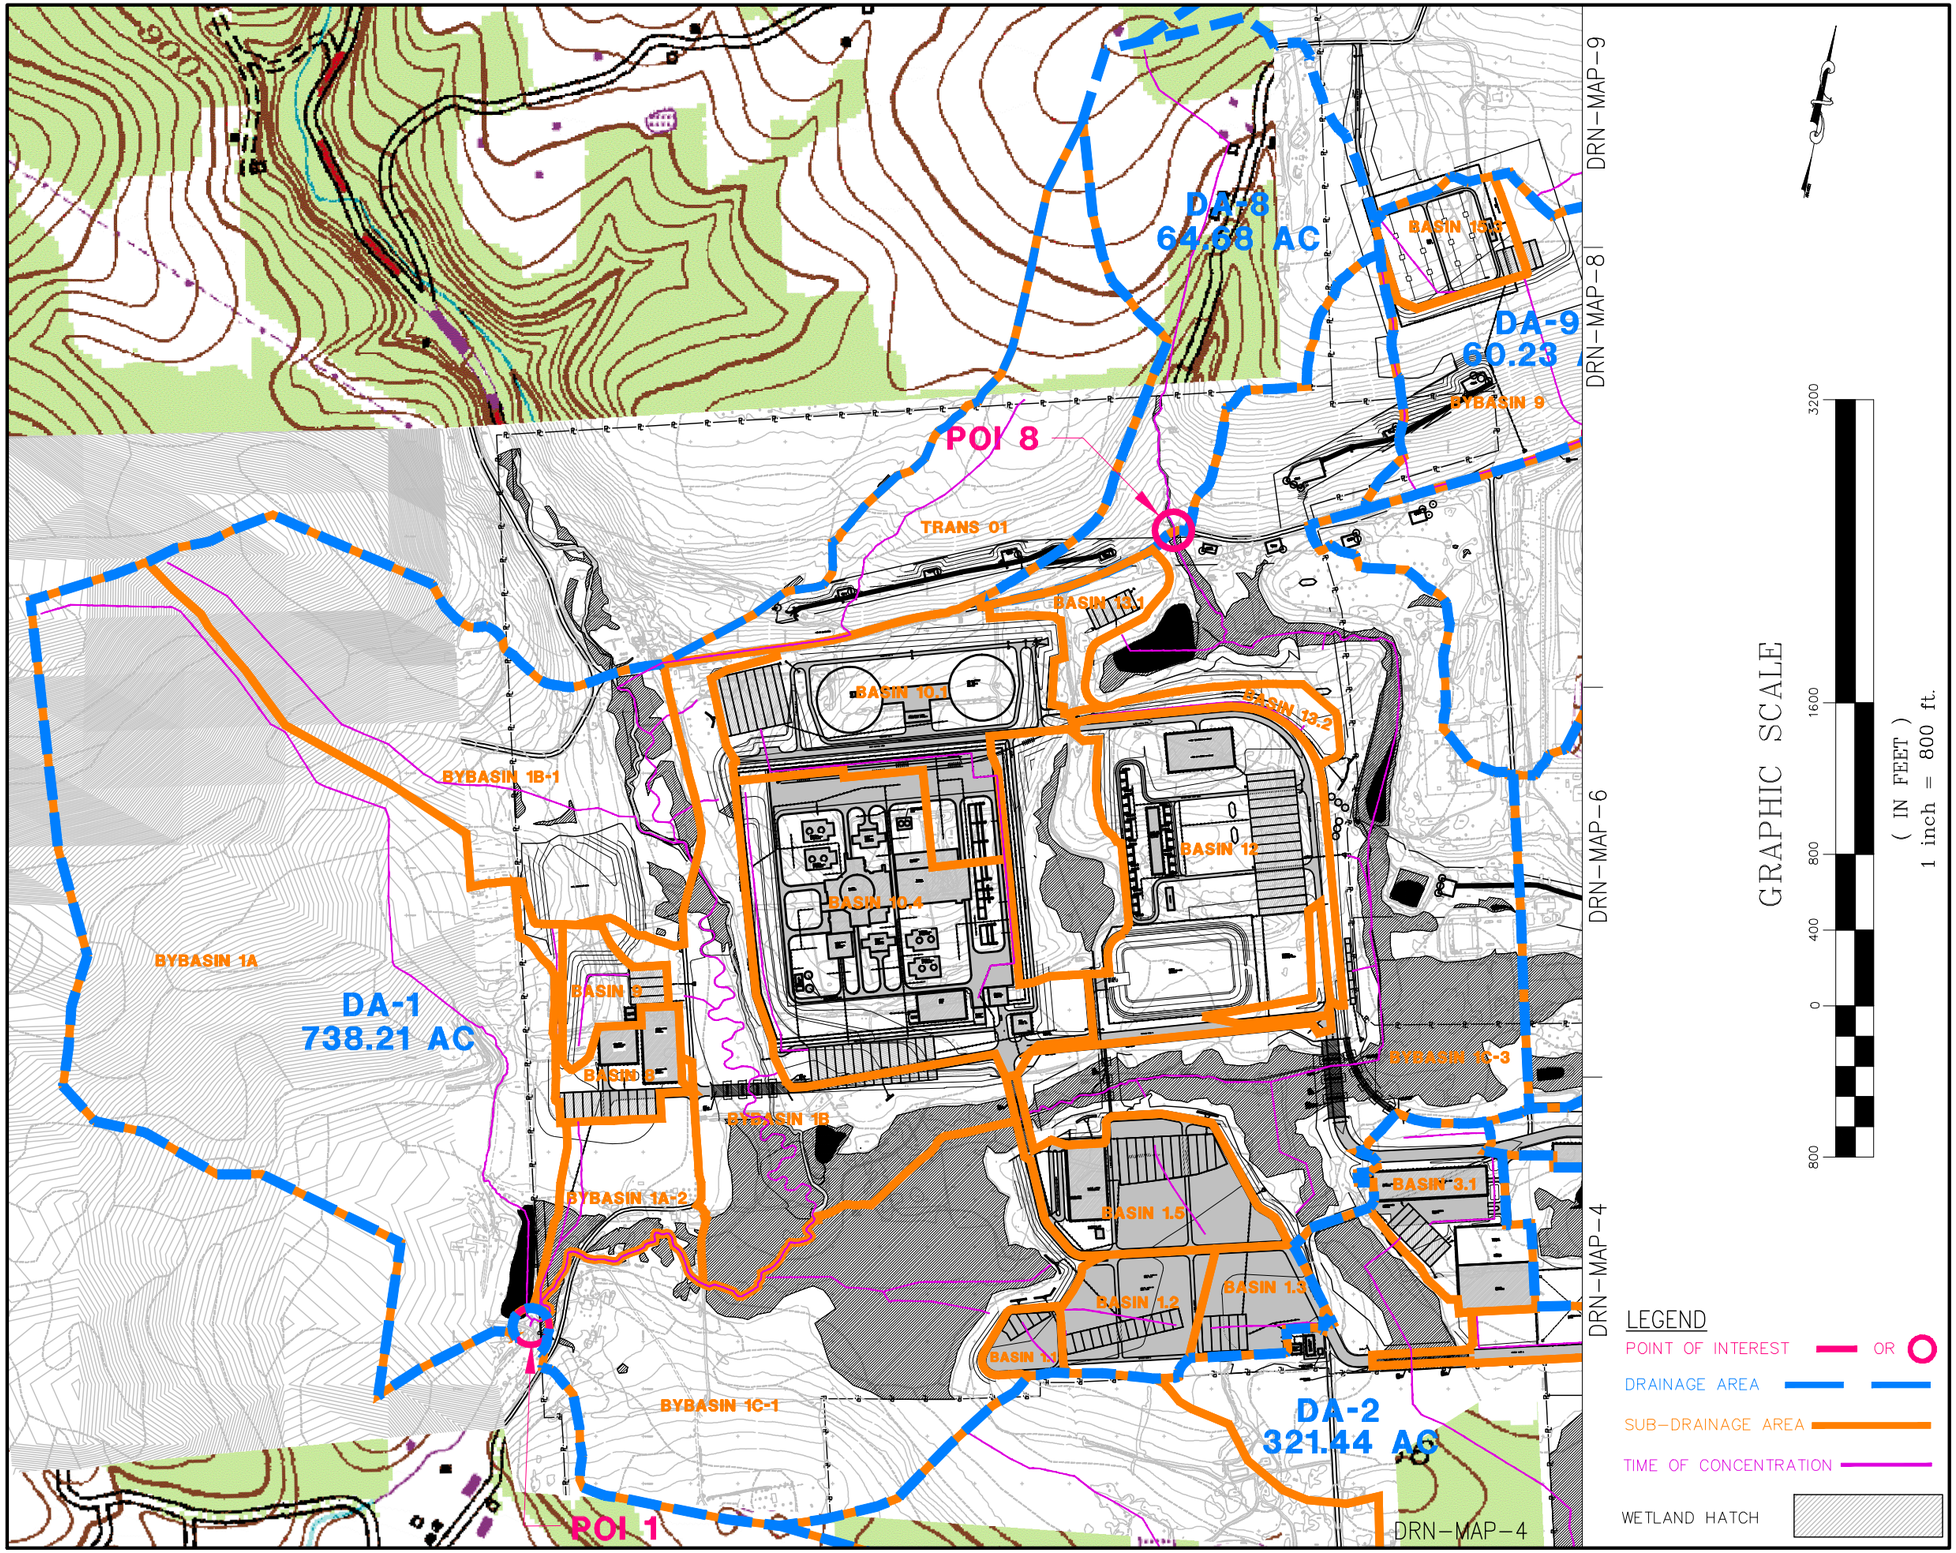

Engineers • Surveyors • Planners • Landscape Architects

Pennoni

DATE	NO.	REVISIONS	BY
9/15/11	1	EXCESS EARTHWORK REDUCTION AND LATA COMMENTS	LGB

ALL DRAWINGS MUST BE VERIFIED BY CONTRACTOR AND OWNER. MUST BE NOTIFIED OF ANY DISCREPANCIES BEFORE PROCEEDING WITH THE WORK

Pennoni Associates Inc.

100 N. Wilkes-Barre Boulevard
Wilkes-Barre, PA 18702 (570) 824-2200

BELL BEND NUCLEAR POWER PLANT

SALEM TOWNSHIP, PENNSYLVANIA

POST-DEVELOPMENT DRAINAGE AREA MAP 3

PPL BELL BEND, LLC
38 BOWDOY LANE, SUITE 2
BERWICK, PA 18603

ALL DOCUMENTS PREPARED BY PENNONI ASSOCIATES ARE INSTRUMENTS OF SERVICE IN RESPECT OF THE PROJECT. THEY ARE NOT INTENDED OR REPRESENTED TO BE SUITABLE FOR REUSE BY OWNER OR OTHERS ON EXTENSIONS OF THE PROJECT OR ON ANY OTHER PROJECT. ANY REUSE WITHOUT WRITTEN VERIFICATION OR ADAPTATION BY PENNONI FOR THE SPECIFIC PURPOSE INTENDED WILL BE AT THE OWNER'S OWNER'S SOLE RISK AND WITHOUT LIABILITY OR LEGAL EXPOSURE TO PENNONI ASSOCIATES, AND OWNER SHALL INDEMNIFY AND HOLD HARMLESS PENNONI ASSOCIATES FROM ALL CLAIMS, DAMAGES, LOSSES AND EXPENSES ARISING OUT OF OR RESULTING THEREFROM.

JOB NO. PPL50002

SHEET 3 OF 9

SCALE	DRAWING NO.
1" = 800'	DRN MAP 3
DRAWN BY JMO	
DATE 09/15/2011	
APPROVED LGB	