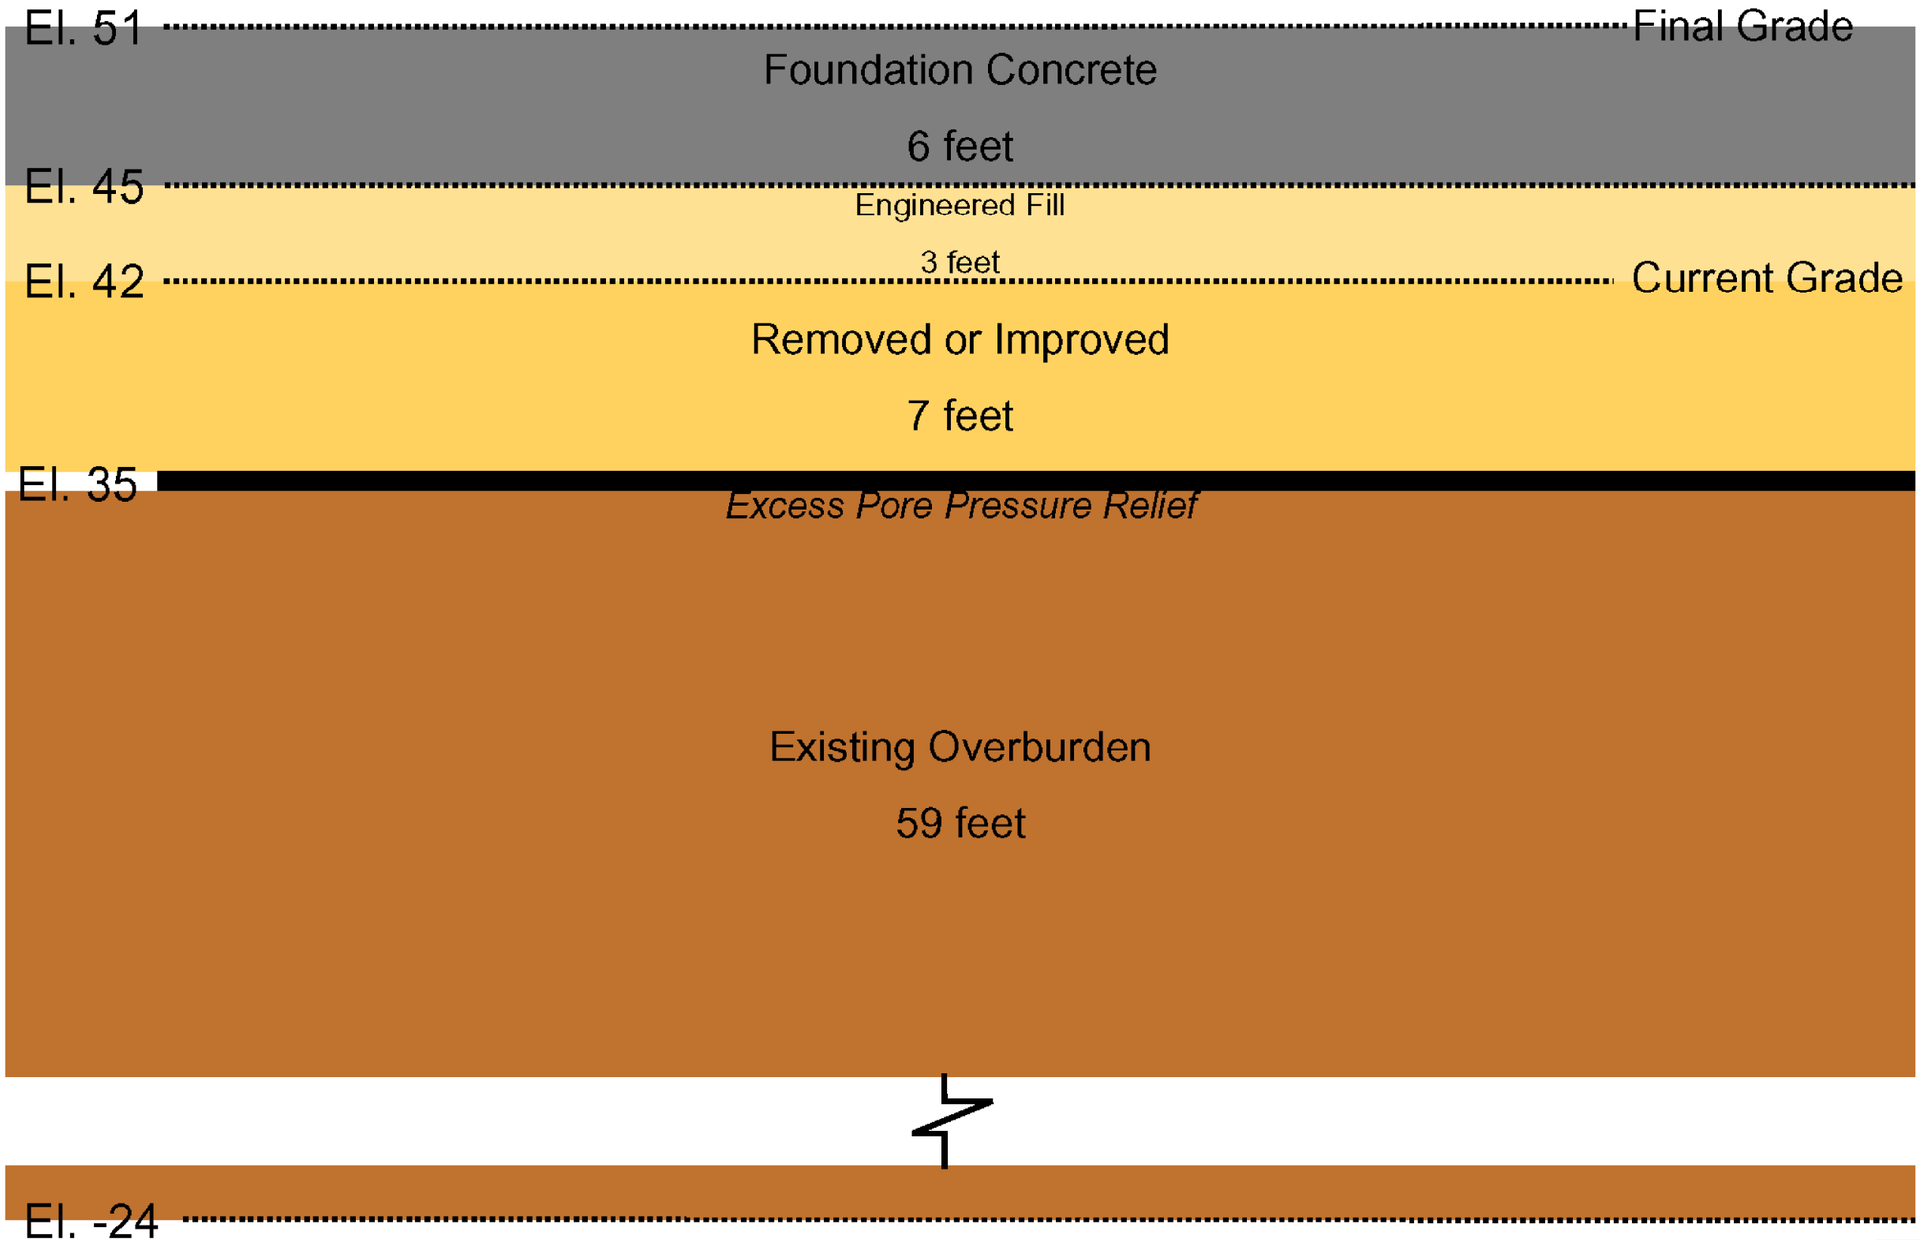

Progress Energy Florida

Levy Nuclear Plant
Units 1 and 2
Part 2, Final Safety Analysis Report

Turbine Building Subgrade

FIGURE 2.5.4.8-203

Rev. 2