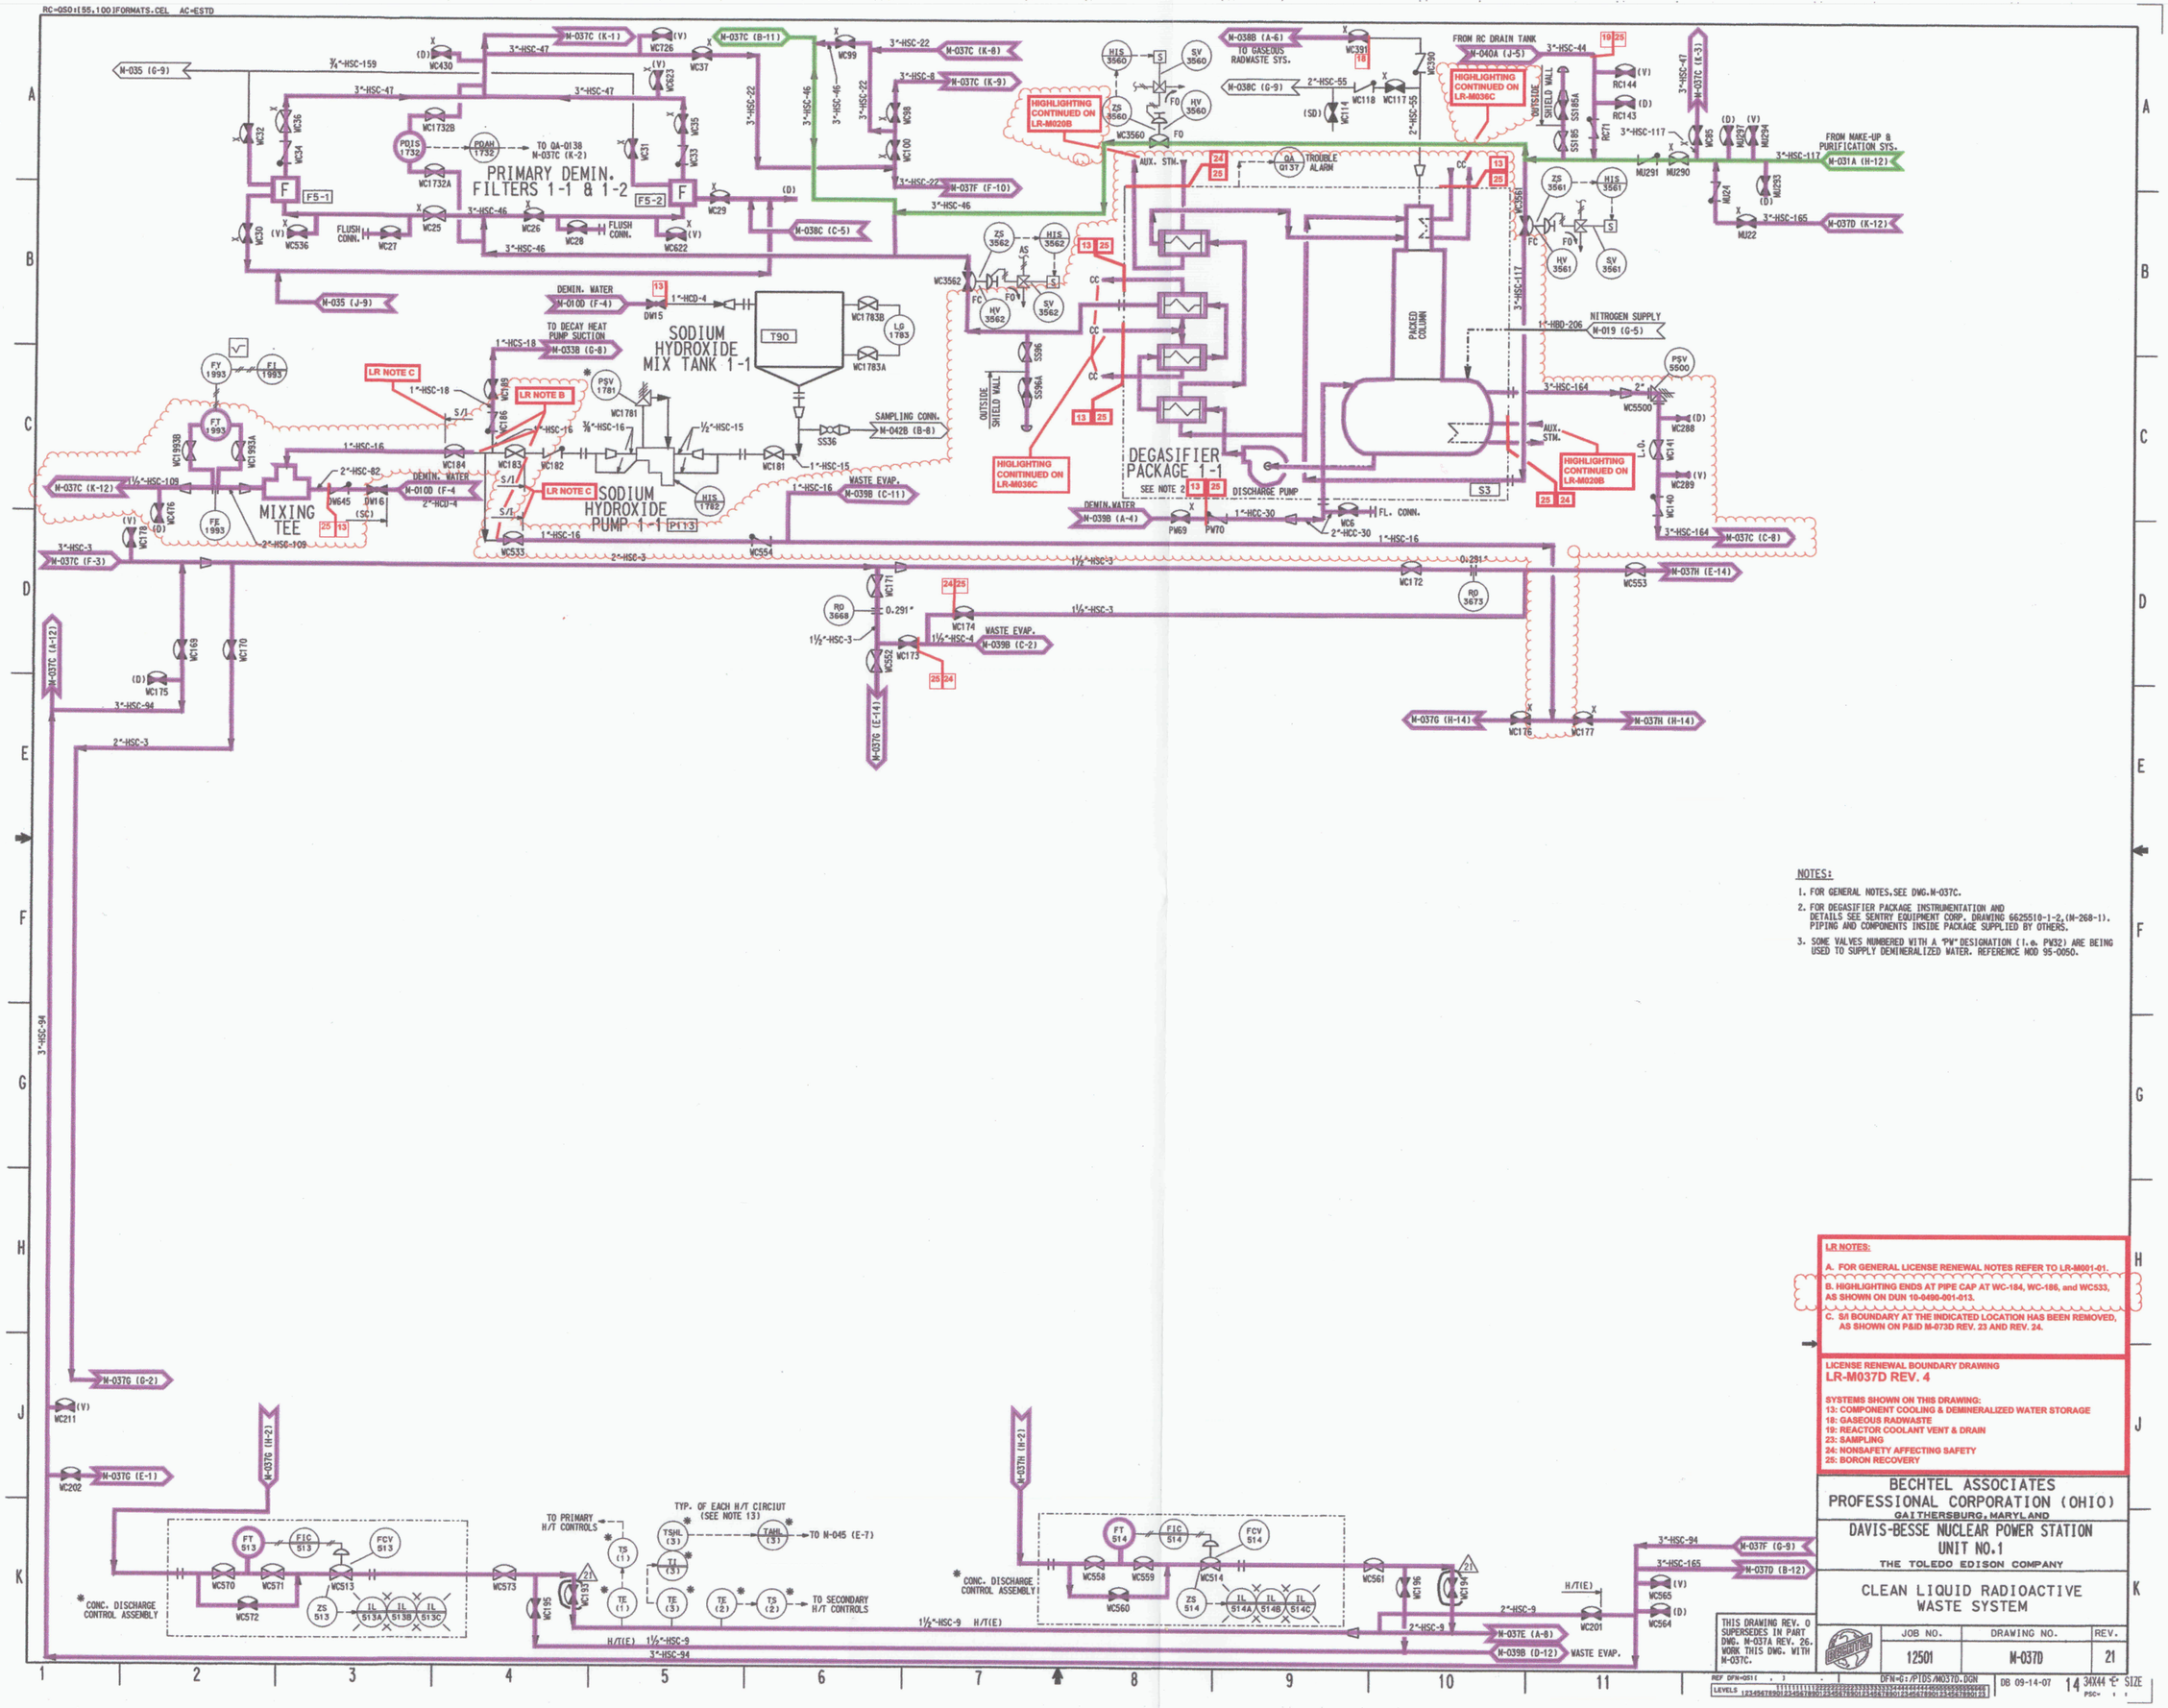

NOTES:

1. FOR GENERAL NOTES, SEE DWG. M-037C.
2. FOR DEGASIFIER PACKAGE INSTRUMENTATION AND DETAILS SEE SENTRY EQUIPMENT CORP. DRAWING 6625510-1-2, (M-268-1). PIPING AND COMPONENTS INSIDE PACKAGE SUPPLIED BY OTHERS.
3. SOME VALVES NUMBERED WITH A "PW" DESIGNATION (i.e. PW32) ARE BEING USED TO SUPPLY DEMINERALIZED WATER. REFERENCE MOD 95-0050.

LR NOTES:

A. FOR GENERAL LICENSE RENEWAL NOTES REFER TO LR-M001-01.
B. HIGHLIGHTING ENDS AT PIPE CAP AT WC-184, WC-186, and WC533, AS SHOWN ON DUN 10-0490-001-013.
C. S/I BOUNDARY AT THE INDICATED LOCATION HAS BEEN REMOVED, AS SHOWN ON P&ID M-073D REV. 23 AND REV. 24.

LICENSE RENEWAL BOUNDARY DRAWING
LR-M037D REV. 4

SYSTEMS SHOWN ON THIS DRAWING:
13: COMPONENT COOLING & DEMINERALIZED WATER STORAGE
18: GASEOUS RADWASTE
19: REACTOR COOLANT VENT & DRAIN
23: SAMPLING
24: NONSAFETY AFFECTING SAFETY
28: BORON RECOVERY

BECHTEL ASSOCIATES PROFESSIONAL CORPORATION (OHIO)
GAITHERSBURG, MARYLAND

DAVIS-BESSE NUCLEAR POWER STATION UNIT NO. 1
THE TOLEDO EDISON COMPANY

CLEAN LIQUID RADIOACTIVE WASTE SYSTEM

JOB NO.	DRAWING NO.	REV.
12501	M-037D	21

THIS DRAWING REV. 0 SUPERSEDES IN PART DWG. M-037A REV. 26. WORK THIS DWG. WITH M-037C.

DB 09-14-07 14 34X44 SIZE

D-09